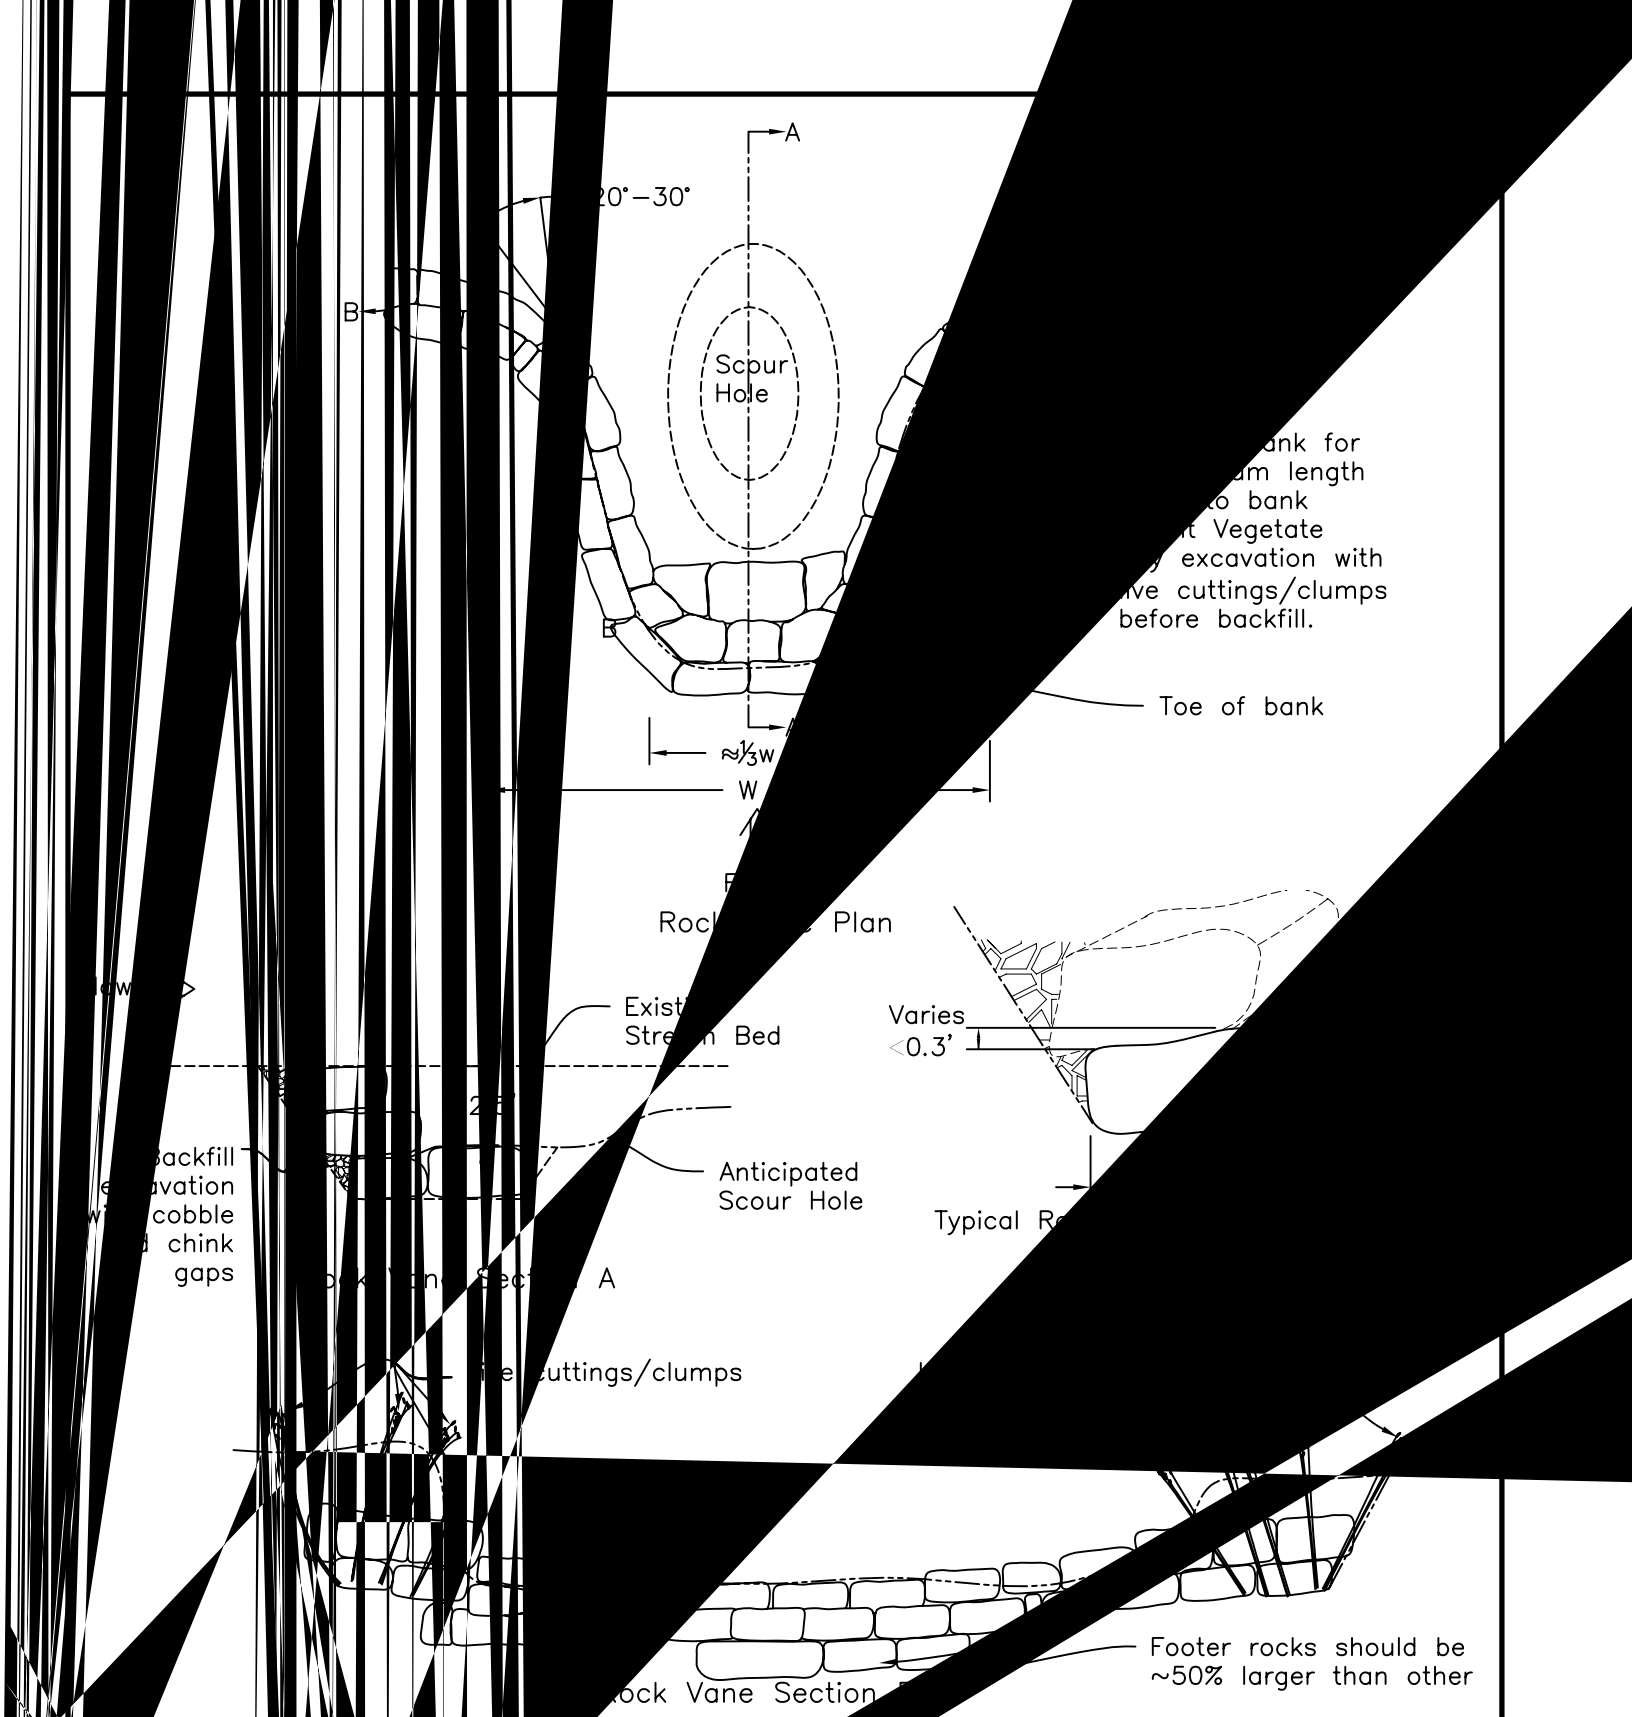

tes: The rocks sho be ngluar or nearly the rock to rock contact. The rock to ck contact should solid. If rocks are no ectly flat, the thicker end should be placed

Con al Plan - r Co tion

N.T.S.

Sm

Drawn	J. Renteria	11/05	Drawing Name
Checked			cross vane
Approved			03/02/06
			Sheet of

Natural Resources Conservation Service
United States