CONSTRUCTION DATA

LAYOUT BY: _____ DATE: _____

CONTRACTOR: _____ COMPLETED DATE: _____

PRACTICE (DOES) (DOES NOT) MEET STANDARDS & SPECIFICATIONS

CHECKED BY: _____ DATE: _____

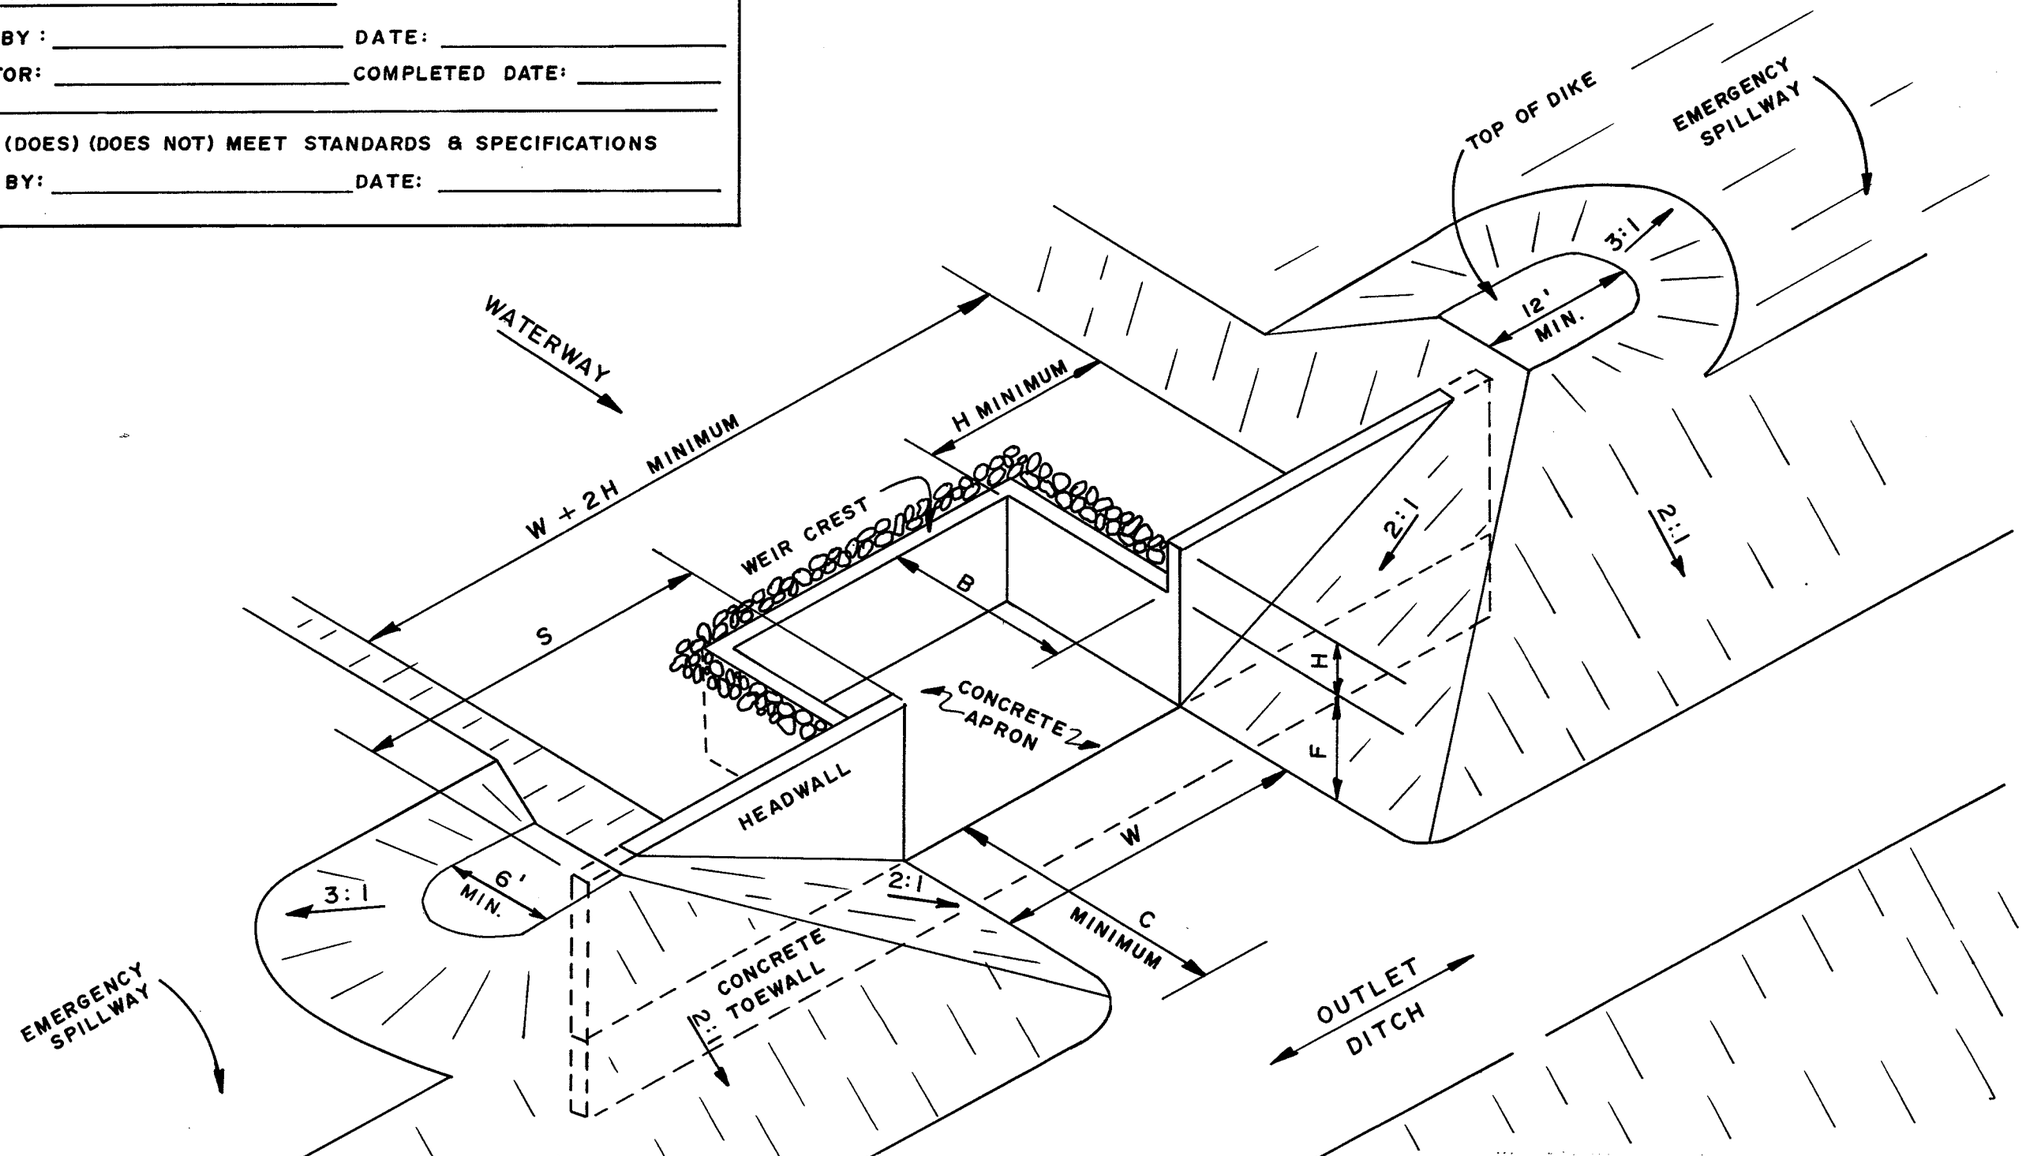

NOTE: USE THIS DRAWING IN IN PLACE OF SHEET 1 OF 3 MICH. STD. DRWG. SO-N-0320 FOR SIDE INLET STRUCTURE SITES.

NOT TO SCALE

ELEVATIONS	
TOP OF DIKE	
TOP OF HEADWALL	
EMERGENCY SPILLWAY	
WEIR CREST	
CONCRETE APRON	

BENCH MARK	
ELEVATION:	
DESCRIPTION:	

STRUCTURE DIMENSIONS	
F	
H	
W	
B	
S	
C	

CONCRETE BOX TOEWALL DROP SPILLWAY GENERAL LAYOUT

U.S. DEPARTMENT OF AGRICULTURE
SOIL CONSERVATION SERVICE

	Date		
Designed		Approved by	
Drawn		Title	
Traced		Sheet No. of	Drawing No.
Checked			

MICHIGAN ENGINEERING STANDARD DRAWING	
APPROVED BY H W Belcher S.C.E.	DATE 08/16/82
DRAWING NO SO-N-0321	SHEET 1 OF 1

SCS-ENG-21 Rev. 7-76