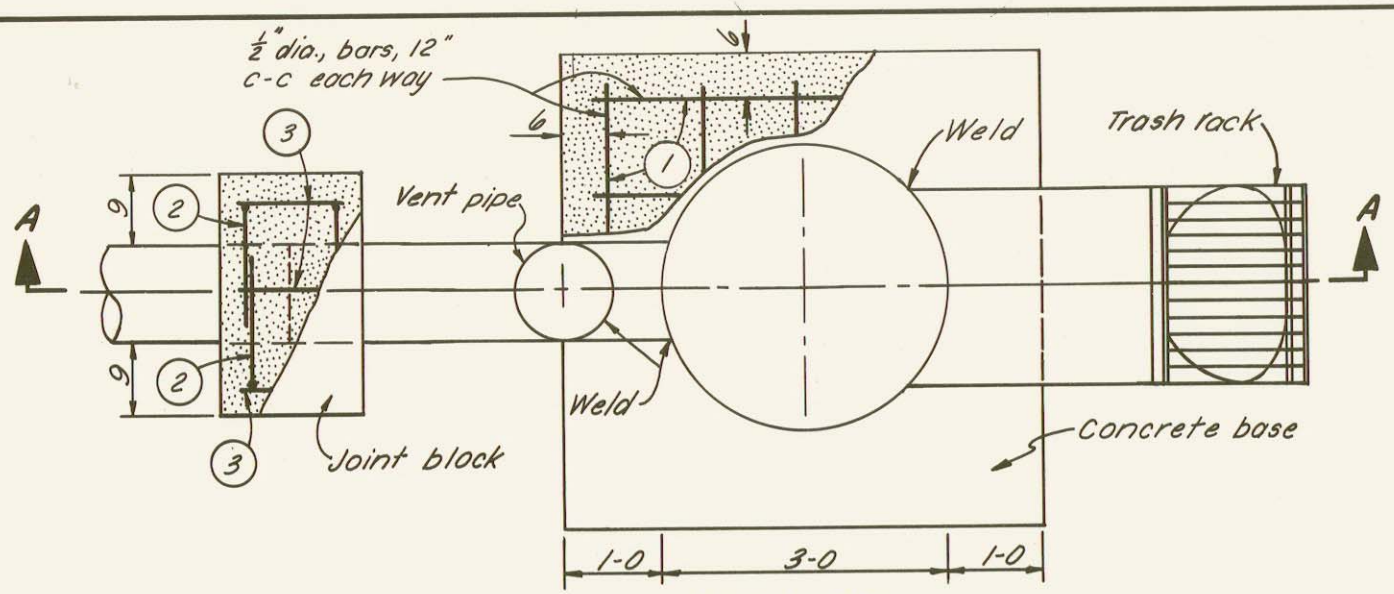

PLAN VIEW

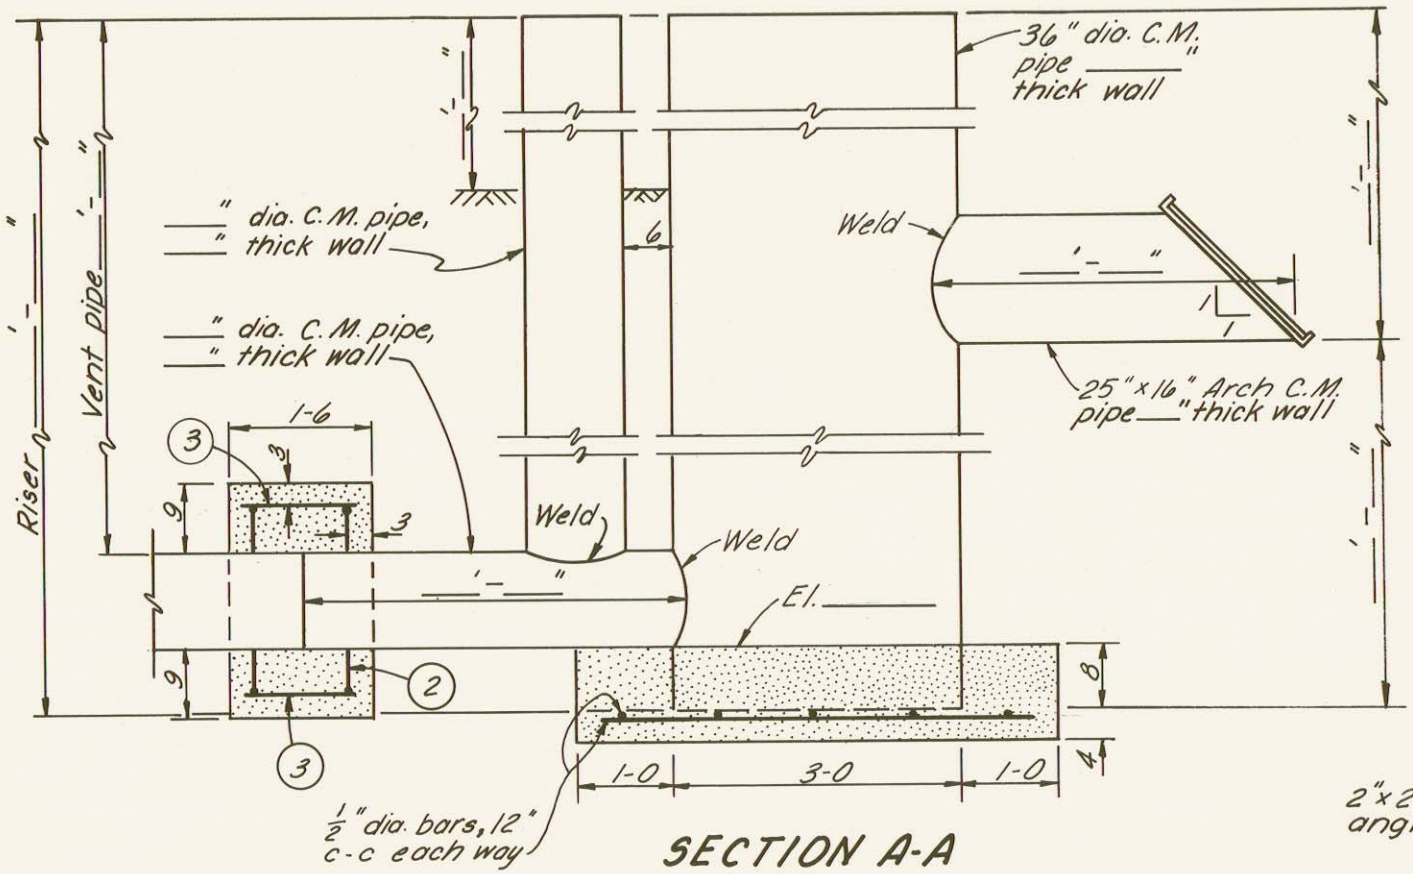

SECTION A-A

TABLE OF QUANTITIES

ITEM	UNIT	QUANTITY
CONCRETE	CU.YD.	1.5
REINFORCING STEEL	LB.	
RISER WITH TEE'S AS SHOWN	EACH	
TRASH RACK AS SHOWN (WT.= 16 LB.)	EACH	

NOTES: _____

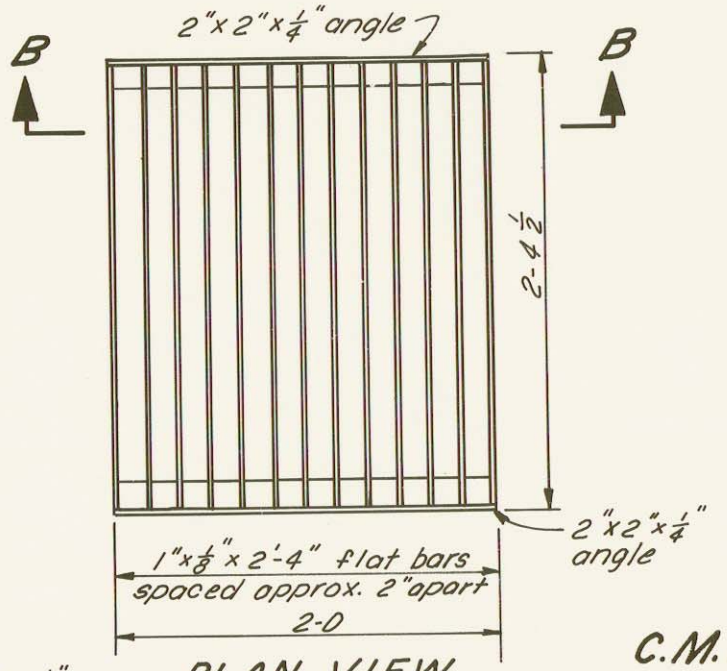

PLAN VIEW

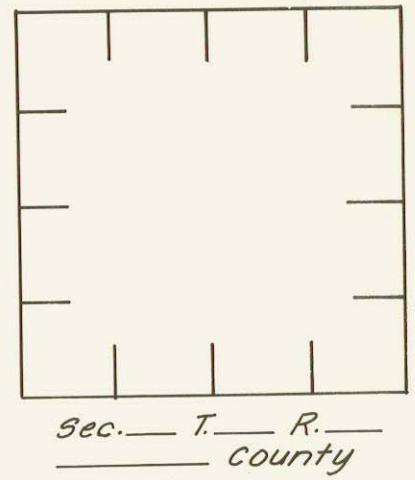

LOCATION

C.M. PIPE RISER FOR BURIED IRRIGATION PIPE

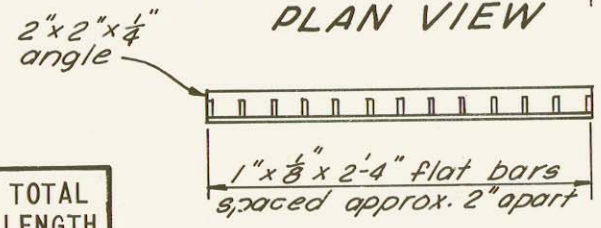

SECTION B-B

TRASH RACK DETAILS

BAR TYPES

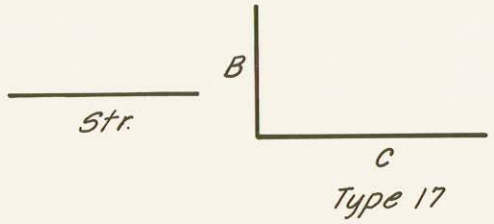

STEEL SCHEDULE

BAR SIZE	MARK	TYPE	B FT.-IN.	C FT.-IN.	NO. REQ'D.	LENGTH FT.-IN.	TOTAL LENGTH FT.-IN.
4	1	STR.			10	4-6	45-0
4	2	17			8		
4	3	STR.			8	1-0	8-0

OPERATOR: _____

CONSERVATION DISTRICT: _____

U. S. DEPARTMENT OF AGRICULTURE
SOIL CONSERVATION SERVICE

	Date		
Designed		Approved by	
Drawn		Title	
Traced		Title	
Checked		Sheet No. of	Drawing No.

REFERENCE: GUIDE PLAN NO. 11.1

JOB PLAN NO. 11.1

5, N-29,073.11-1a