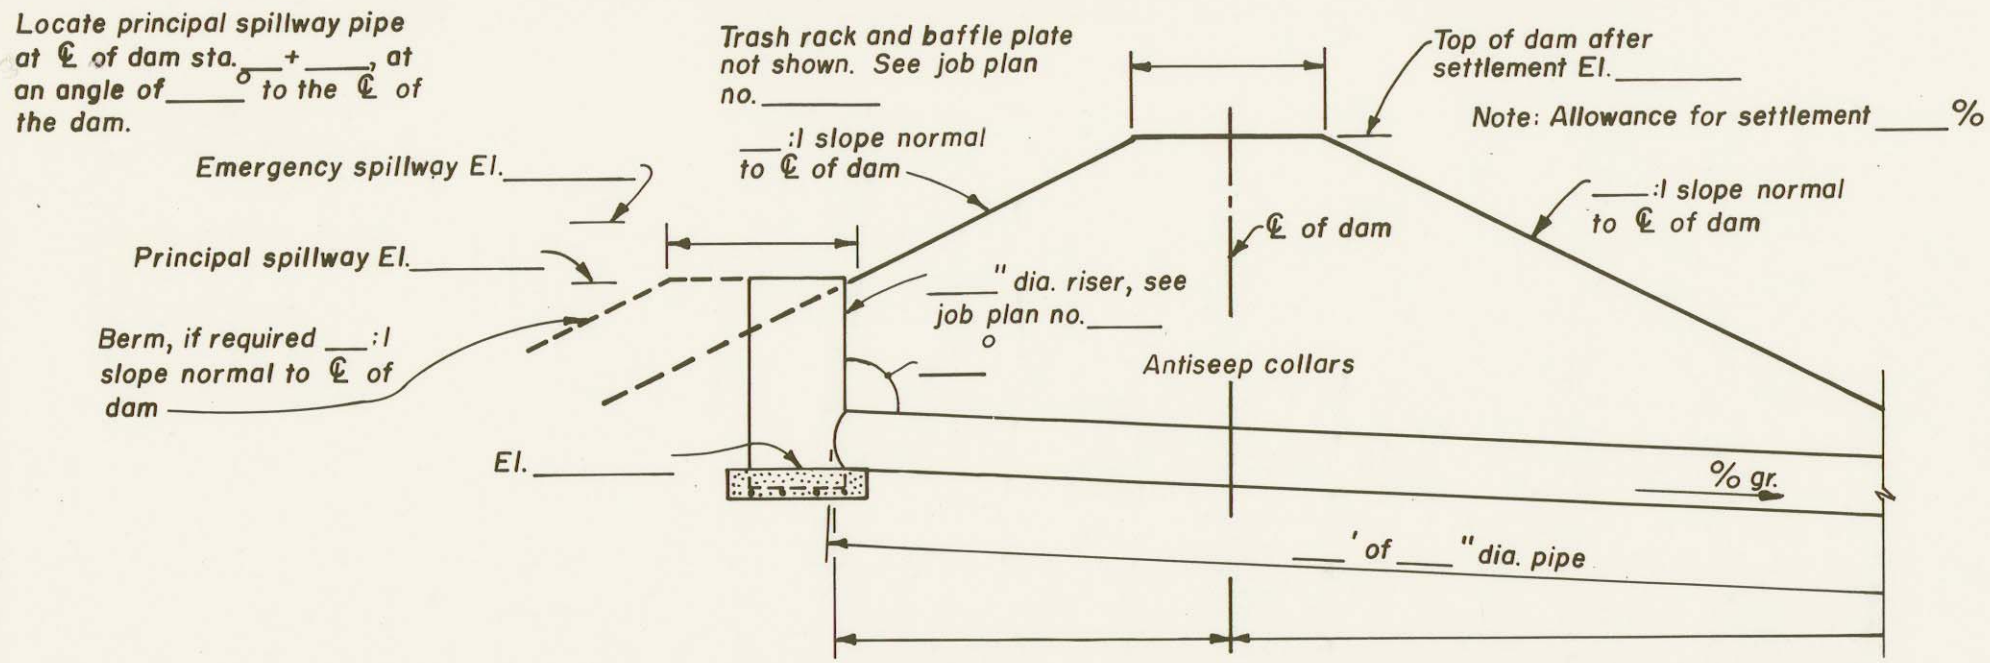

CROSS SECTION OF DAM ALONG ℄ OF PRINCIPAL SPILLWAY

(Not to scale)

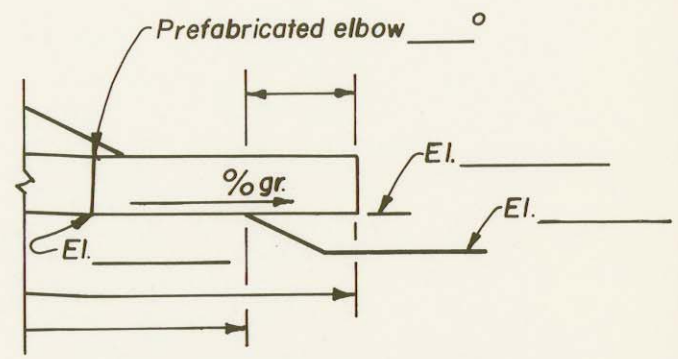

OUTLET DETAIL WITHOUT PIPE SUPPORT

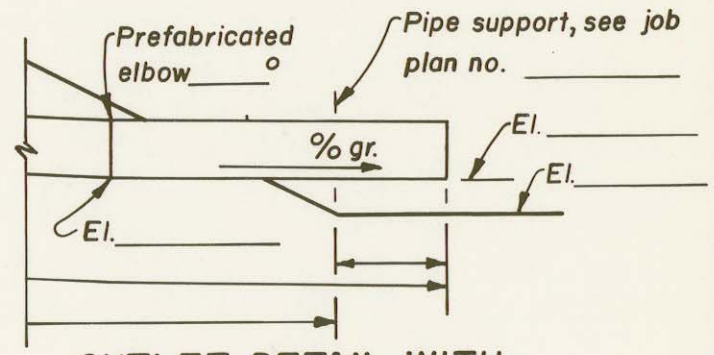

OUTLET DETAIL WITH PIPE SUPPORT

SPECIFICATION NOTES

1. ELBOW, IF REQUIRED, MAY BE FABRICATED BY CONTINUOUS WELDING SEPERATE PIPE SECTIONS OR BY FABRICATING A CONTINUOUS WELDED JOINT ON THE UPSTREAM END OF LAST SECTION OF PIPE.
2. PIPE WALL THICKNESS SHALL BE _____GAGE OR _____INCHES.

TABLE OF QUANTITIES

ITEM	UNIT	QUANTITY

APPLICABLE STANDARD S.C.S. SPECIFICATIONS

_____

Sec._____, T._____, R._____

_____County

LOCATION

CORRUGATED METAL PIPE DROP INLET PRINCIPAL SPILLWAY

OPERATOR_____

CONSERVATION DISTRICT _____

U. S. DEPARTMENT OF AGRICULTURE
SOIL CONSERVATION SERVICE

	Date		
Designed		Approved by	
Drawn		Title	
Traced		Title	
Checked		Sheet No. of	Drawing No.

Rev. 8/80

JOB PLAN NO. 2.0

REFERENCE: GUIDE PLAN NO. 2.0