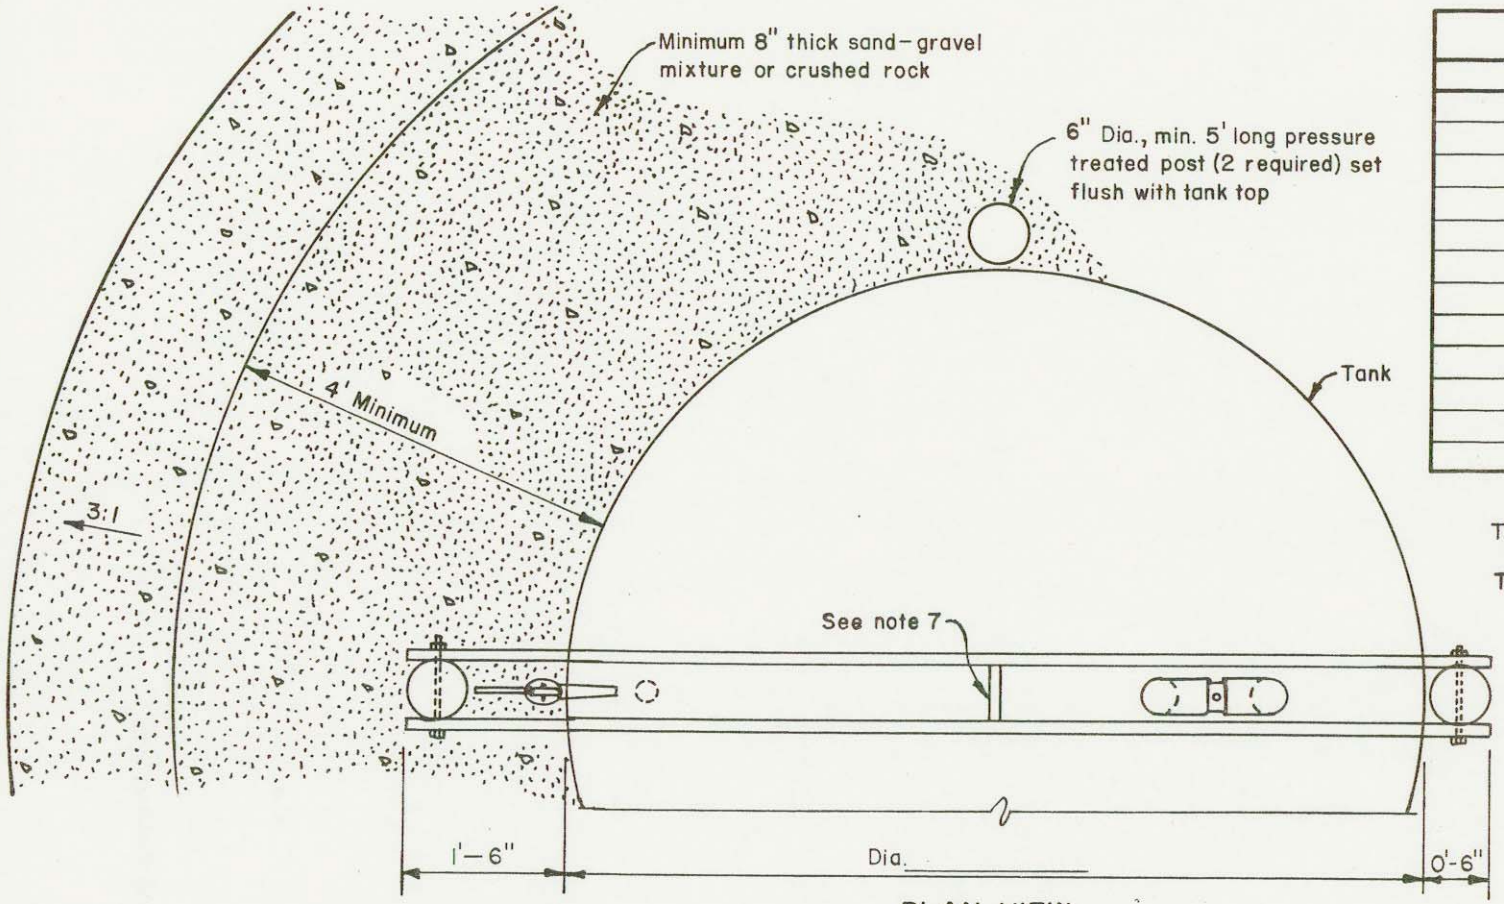

PLAN VIEW

TABLE OF QUANTITIES		
ITEM	UNIT	QUANTITY

TANK VOLUME AT OVERFLOW _____ GALLONS

TANK WALL THICKNESS _____ INCHES

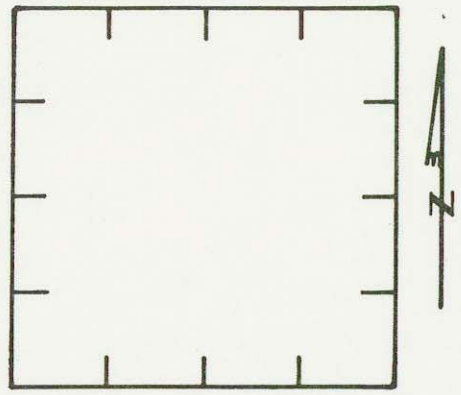

Sec. ____, T. ____, R. ____

County _____

LOCATION MAP

NOTES:

1. OVERFLOW AND DRAIN PIPE SHALL BE 1 1/2" MIN. DIA.
2. DRAIN PIPE SHALL BE GRADED TO ALLOW DRAINAGE.
3. IF FLOAT IS TO BE USED, OVERFLOW DOES NOT NEED TO BE INSTALLED PROVIDED TANK HAS ADEQUATE MEANS FOR DRAINAGE.
4. ALL PIPE ABOVE GROUND, OUTSIDE OF TANK SHALL BE GALVANIZED STEEL, COPPER OR BRASS.
5. ALL GALVANIZED STEEL PIPE BELOW GROUND SHALL BE SCOTCH WRAPPED.
6. PROTECT DRAIN PIPE AT OUTLET END BY EXCAVATING A HOLE AND BACKFILLING OVER PIPE WITH FIELD STONE, MIN. DIA. 1 1/2".
7. WHEN 2"x6" CROSS MEMBERS EXCEED 10' IN LENGTH, ADD BRACE BLOCKS FOR STIFFENERS.

APPLICABLE SOUTH DAKOTA CONSTRUCTION AND MATERIAL SPECIFICATIONS

_____

_____

_____

_____

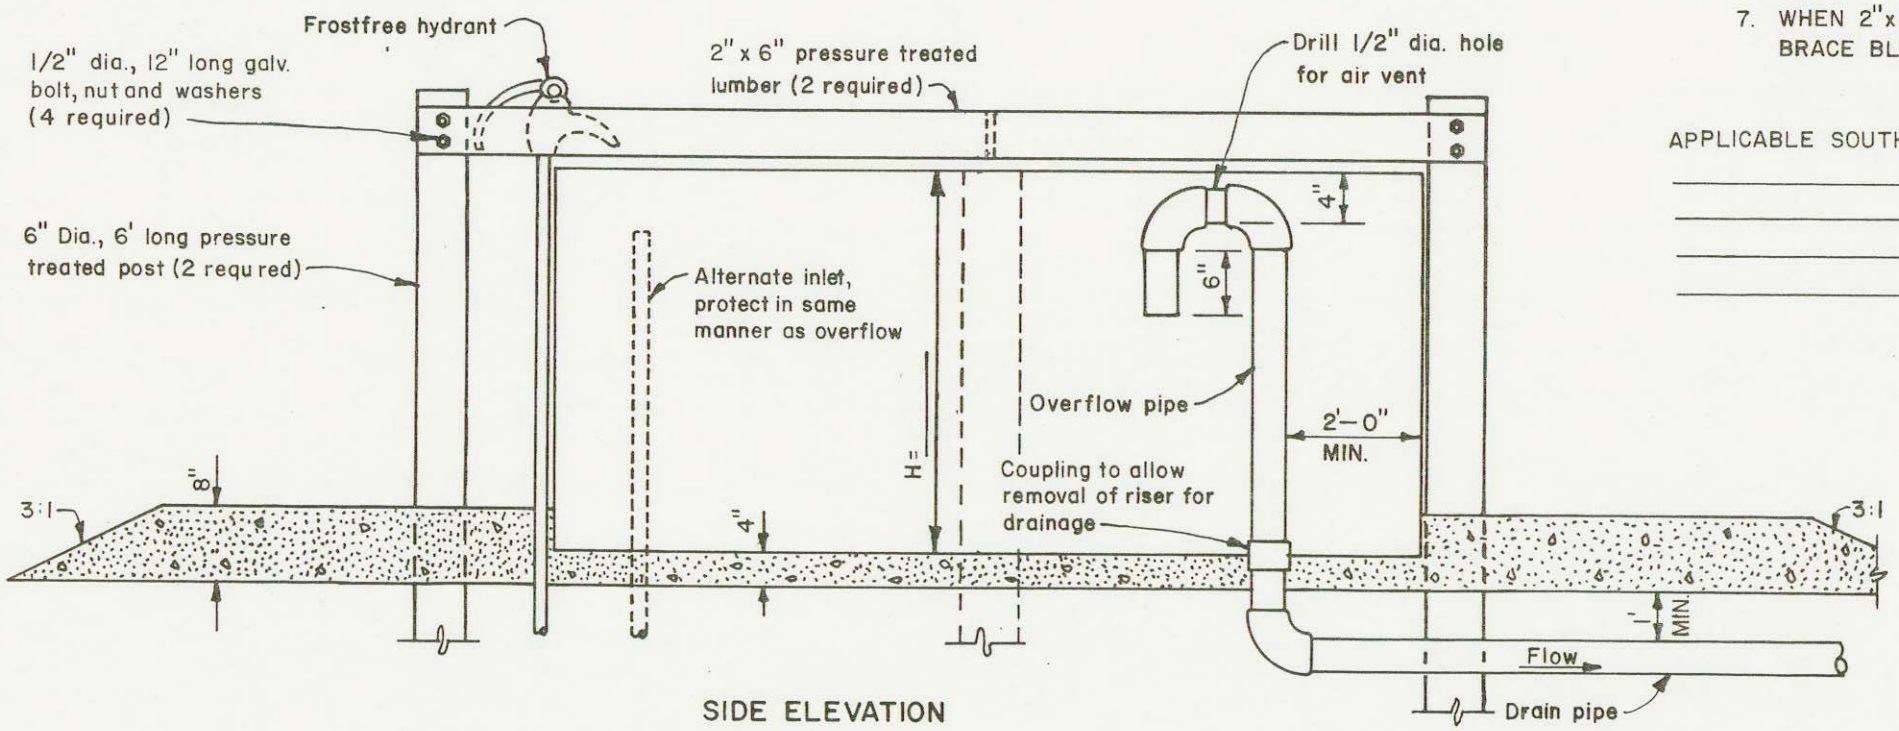

SIDE ELEVATION

JOB PLAN NO. 14.2

STOCKWATER DRINKING STORAGE TANK

OPERATOR _____

CONSERVATION DISTRICT _____

U. S. DEPARTMENT OF AGRICULTURE
SOIL CONSERVATION SERVICE

	Date		
Designed		Approved by	
		Title	
Drawn		Title	
Traced		Sheet No of	Drawing No.
Checked			