USDA-SCS

SD-ENG-42
7/81

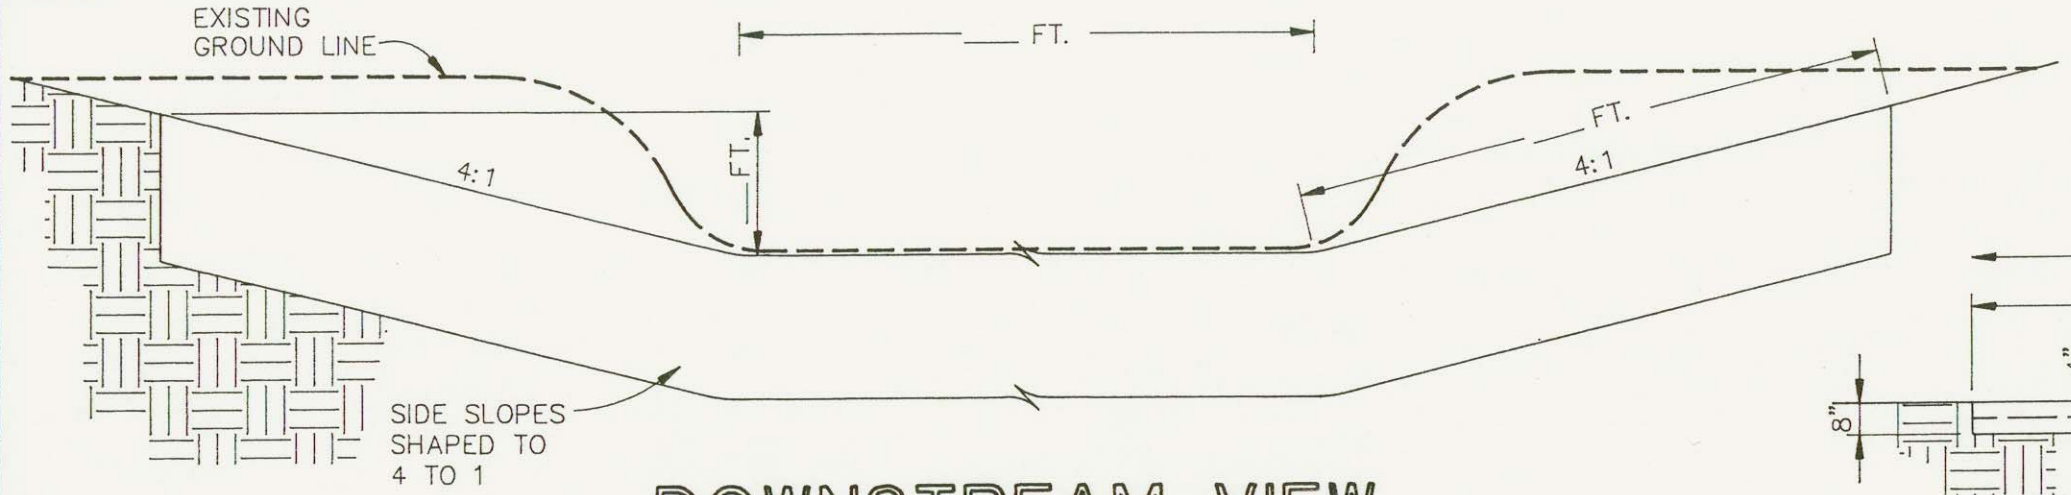

DOWNSTREAM VIEW

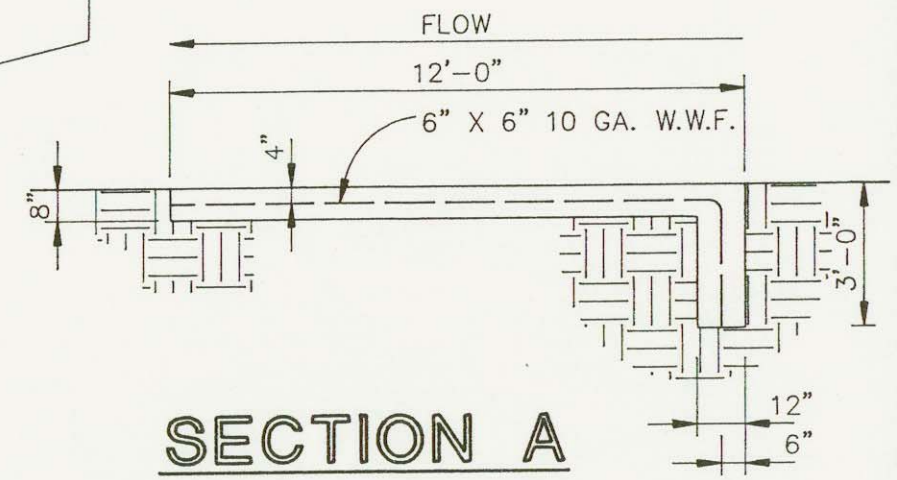

SECTION A

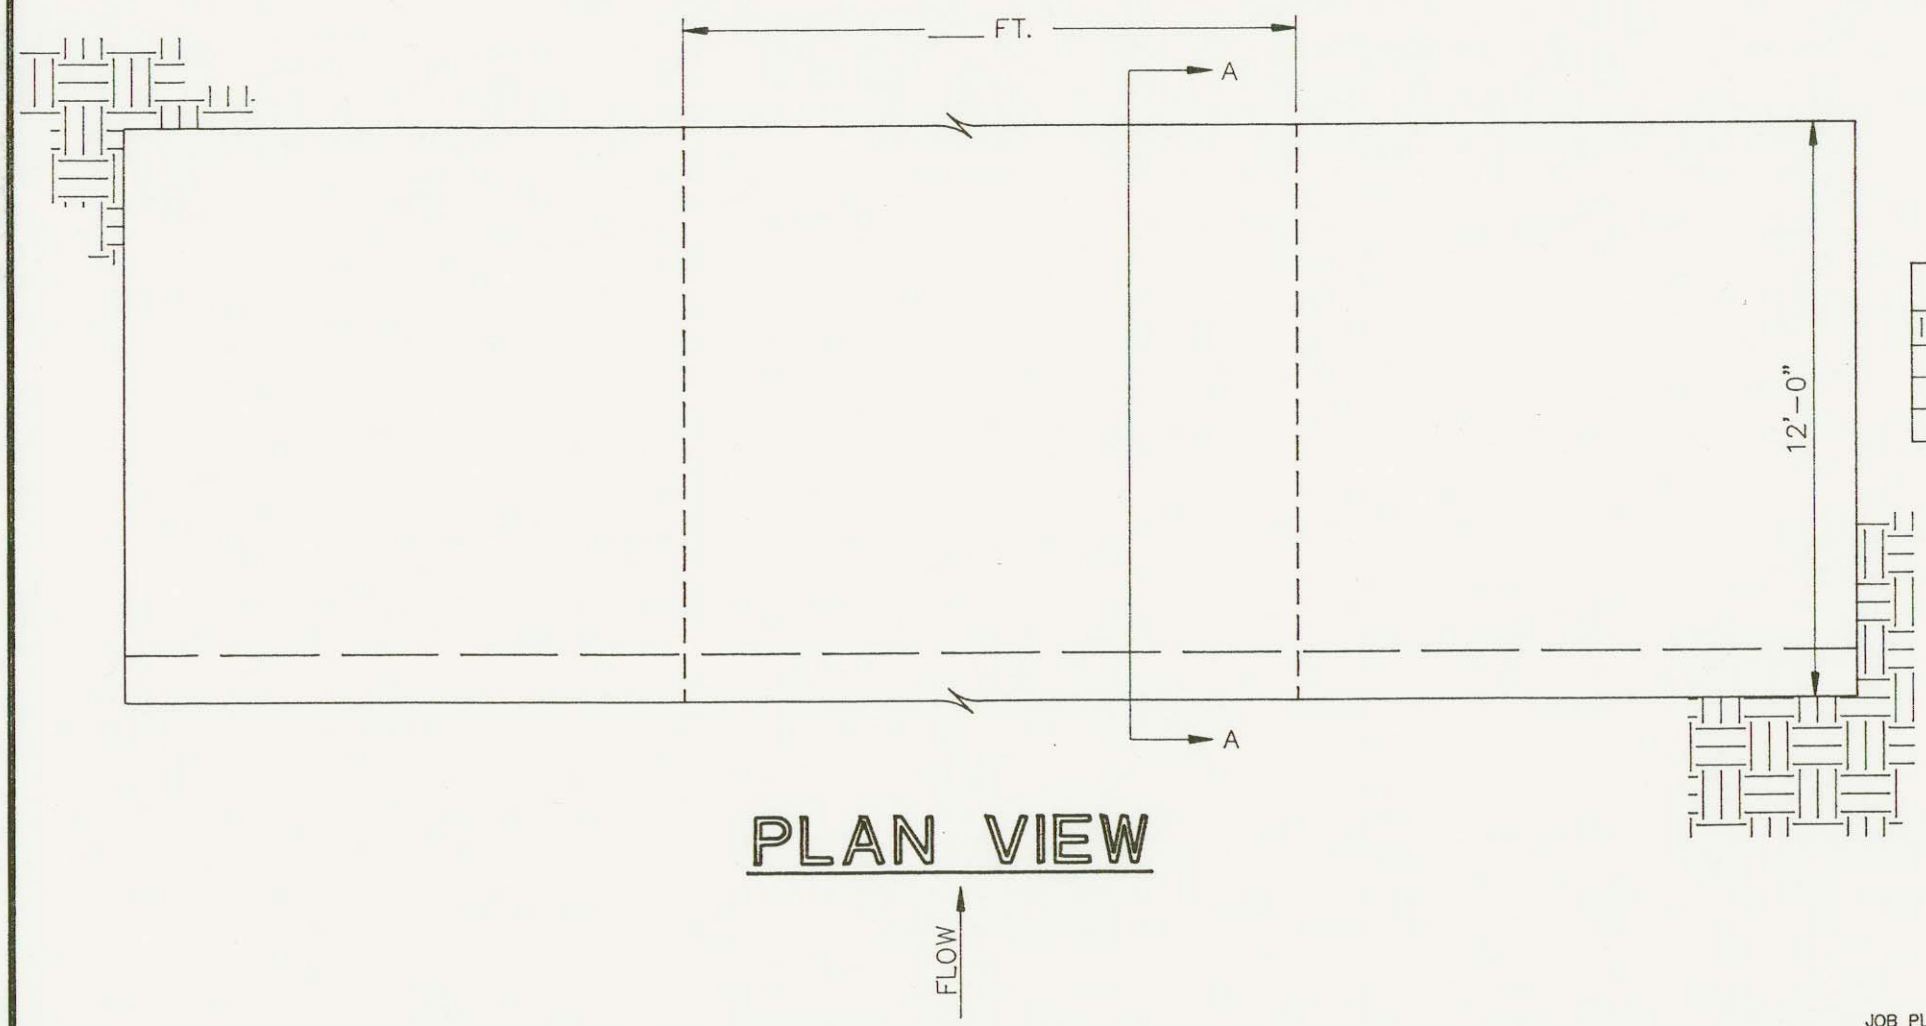

PLAN VIEW

NOTES:

1. ALL CONCRETE 3500 P.S.I.
2. FINISH SURFACE BY RAKING
3. REMOVE SOFT MUD FROM FOUNDATION. REPLACEMENT FILL MUST BE SAND, GRAVEL, ROCK, OR WELL COMPACTED SOIL.

TABLE OF QUANTITIES

ITEM NO.	ITEM	UNIT	QUANTITY	AS BUILT
1	CONCRETE	CY		
2	6" X 6" 10 GA. W.W.F.	SQ.FT.		
3	EARTH WORK	CY		

LIVESTOCK CROSSING (CONCRETE)

OPERATOR _____

CONSERVATION DISTRICT _____

U.S. DEPARTMENT OF AGRICULTURE
SOIL CONSERVATION SERVICE

DATE

DESIGNED _____

DRAWN _____

TRACED _____

CHECKED _____

APPROVED BY _____

TITLE _____

TITLE _____

SHEET NO ___ OF ___

DRAWING NO.

JOB PLAN NO. 17.0