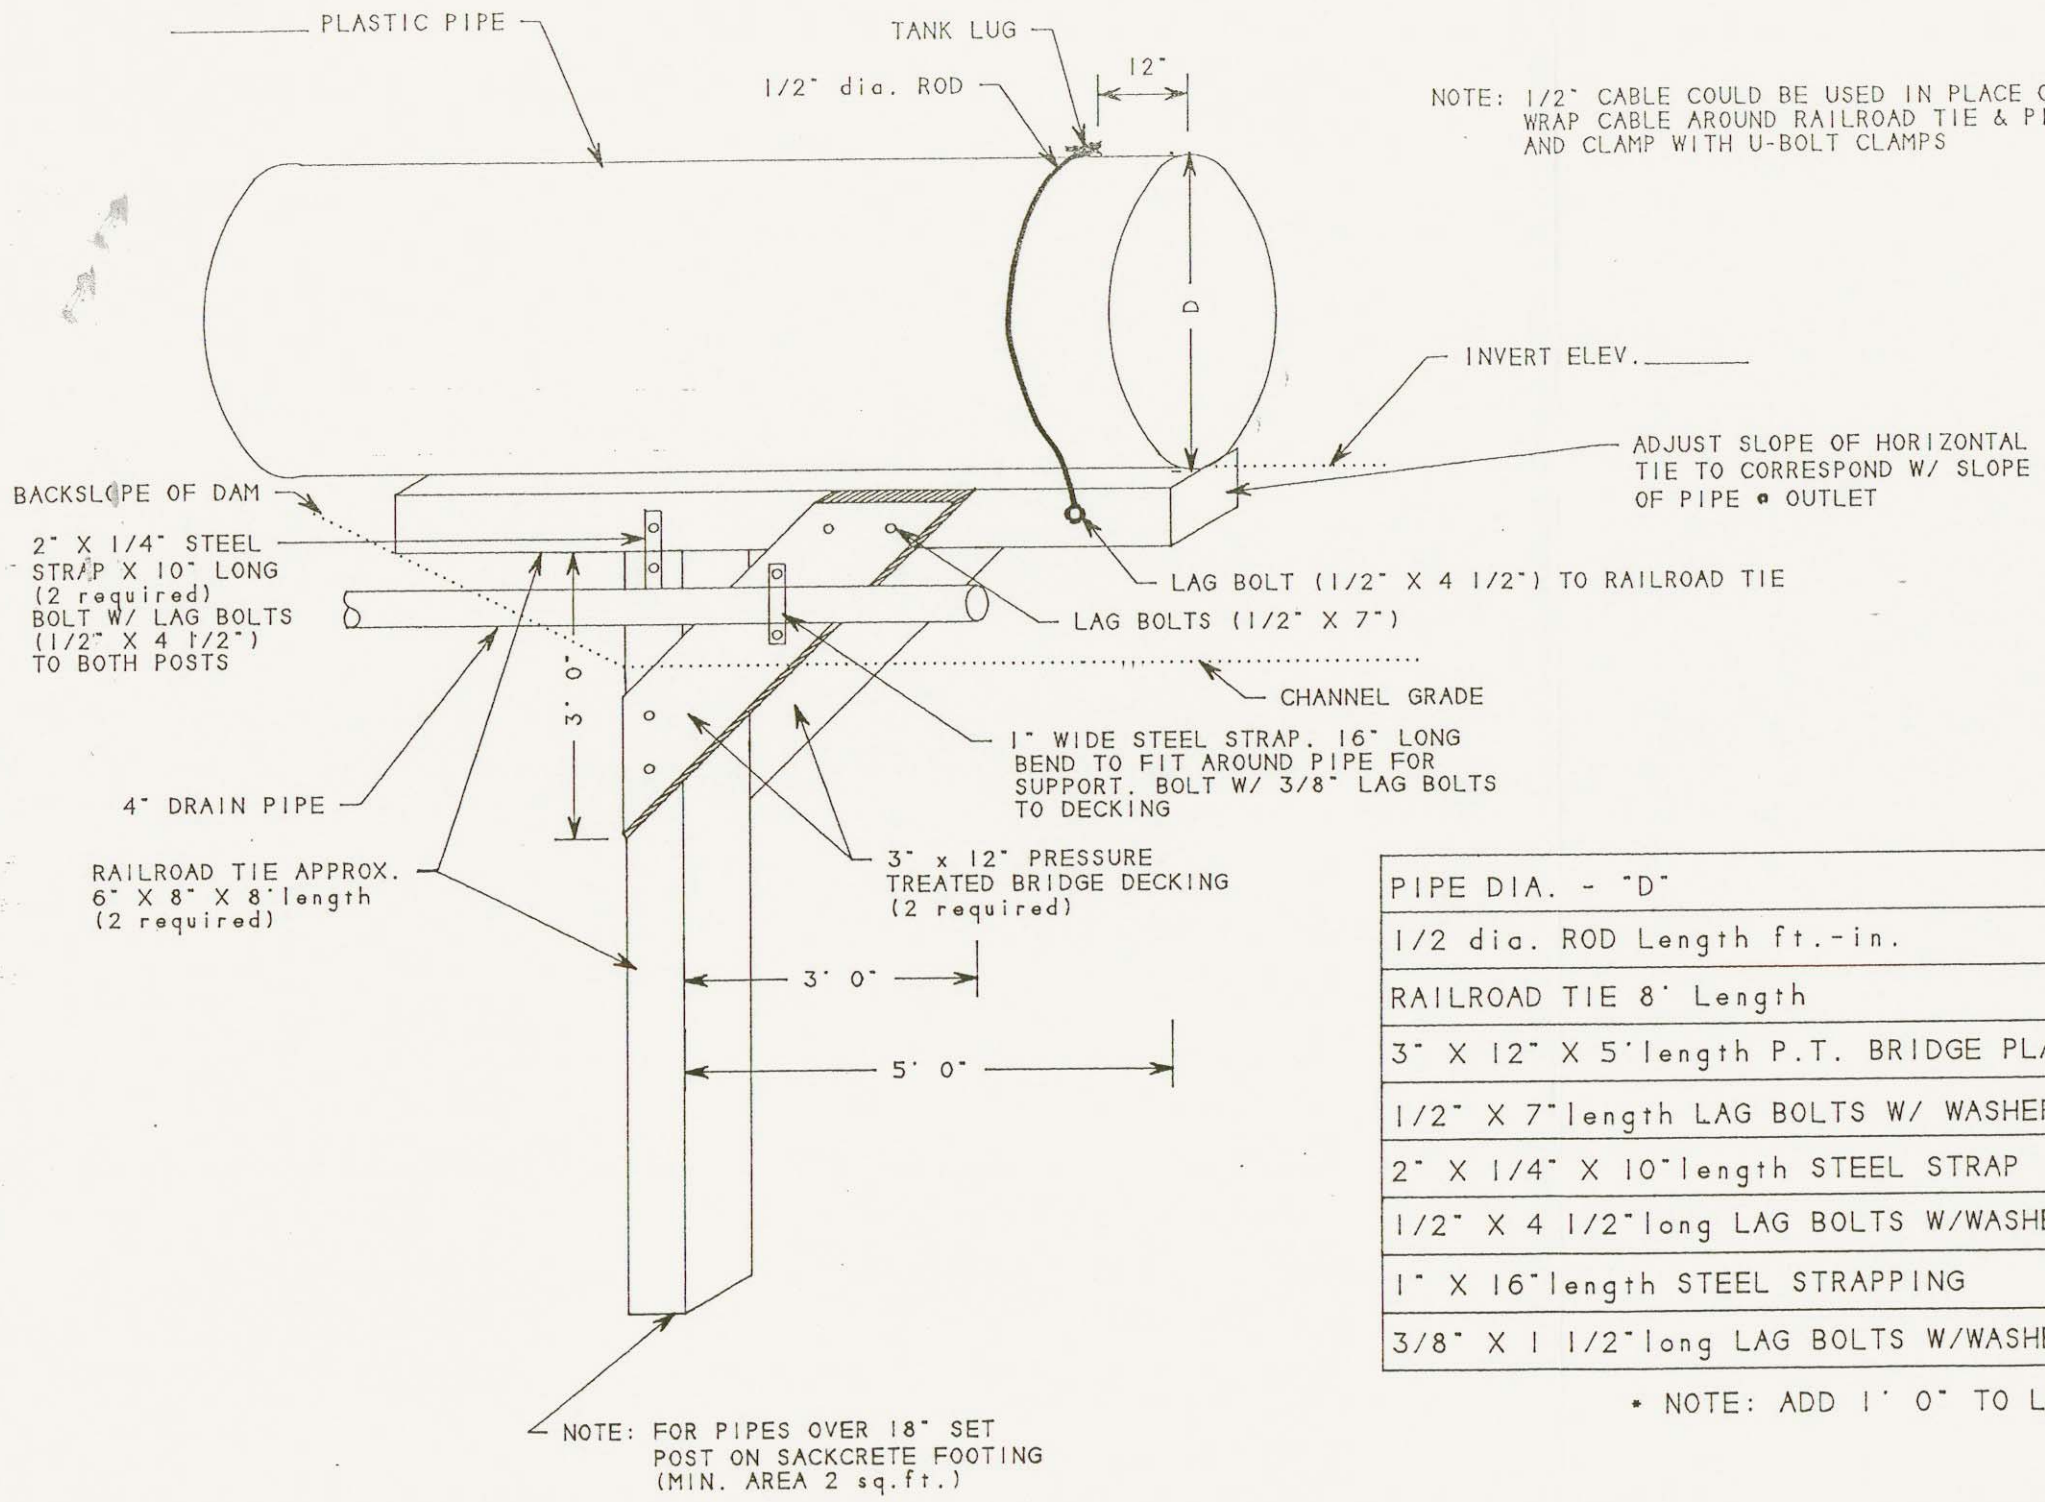

NOTE: 1/2" CABLE COULD BE USED IN PLACE OF ROD. WRAP CABLE AROUND RAILROAD TIE & PIPE AND CLAMP WITH U-BOLT CLAMPS

PIPE DIA. - "D"	10"	12"	15"	18"	24"	30"	36"
1/2 dia. ROD Length ft.-in.	*3' 2"	*3' 8"	*4' 6"	*5' 4"	*7' 0"	*8' 6"	*10' 1"
RAILROAD TIE 8' Length	2 ea.						
3" X 12" X 5' length P.T. BRIDGE PLANK	2 ea.						
1/2" X 7" length LAG BOLTS W/ WASHERS	8 ea.						
2" X 1/4" X 10" length STEEL STRAP	2 ea.						
1/2" X 4 1/2" long LAG BOLTS W/WASHERS	6 ea. (4 ea. IF CABLE IS USED)						
1" X 16" length STEEL STRAPPING	1 ea.						
3/8" X 1 1/2" long LAG BOLTS W/WASHERS	2 ea.						

* NOTE: ADD 1' 0" TO LENGTH IF CABLE IS USED

PIPE SUPPORT FOR PLASTIC PIPE

JOB PLAN NO. 4.4 1/02

USDA U.S. Department of Agriculture
Natural Resources Conservation Service

DESIGNED
DRAFTED
DATE
APPROVED BY
TITLE
SHEET OF
DWG NO. PIPE-SUP.gcd