USDA–SCS

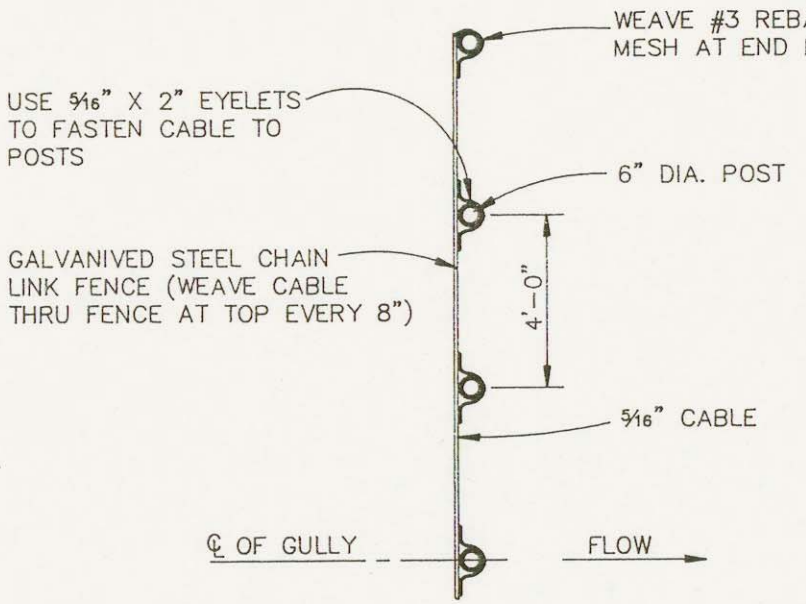

PLAN VIEW

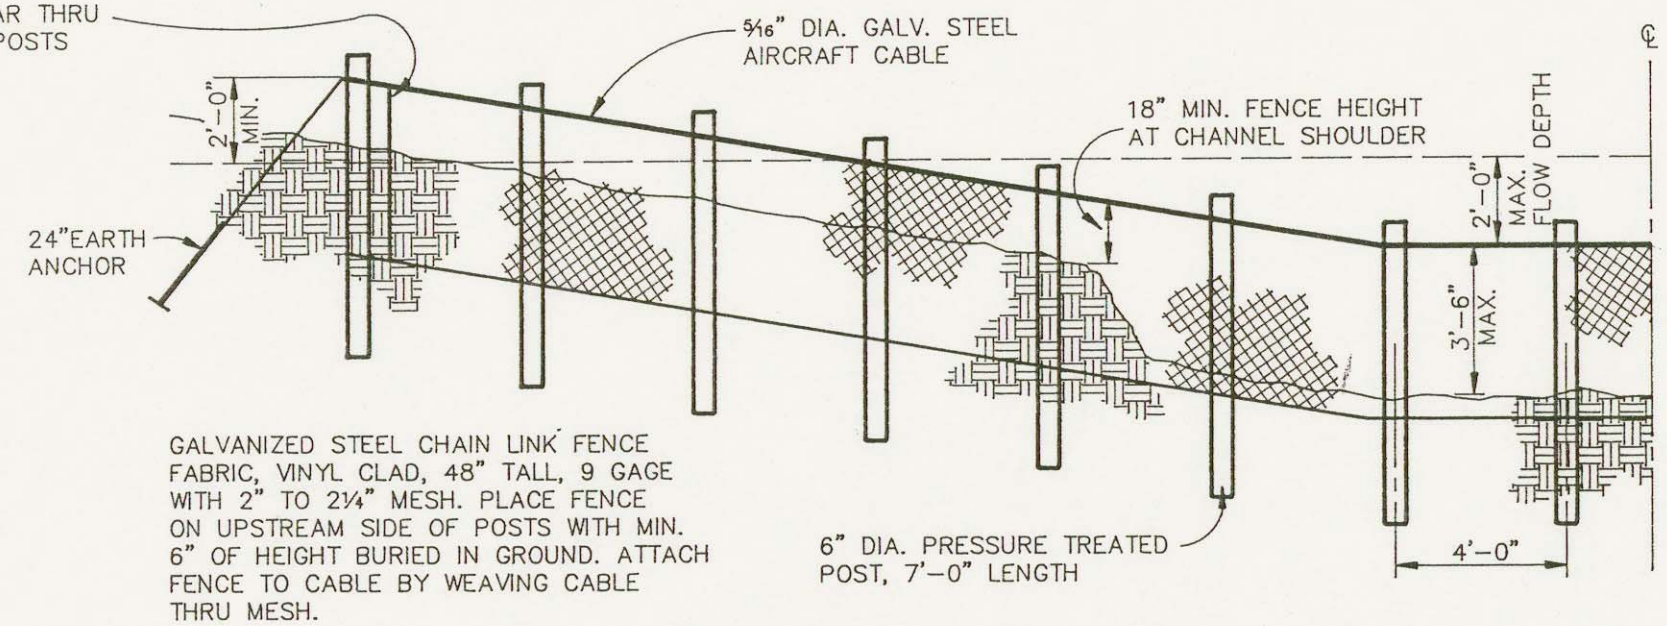

DOWNSTREAM VIEW

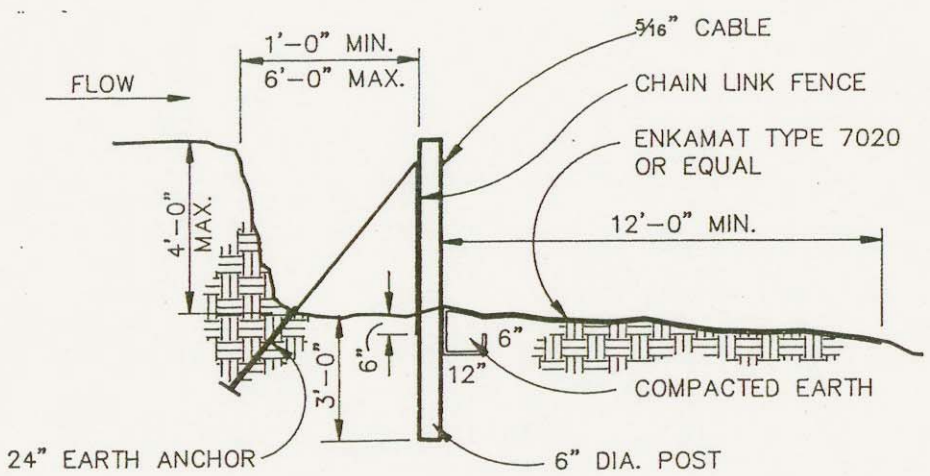

SIDE VIEW

NOTE:

1) ANCHOR ALL POSTS BETWEEN ERODED CHANNEL SHOULDERS WITH 24" EARTH ANCHORS OR CONCRETE DEADMAN.
2) WHEN SPECIFIED, PLACE BRUSH, HAY OR WASTE ROCK AGAINST THE UPSTREAM SIDE OF FENCE.
3) MINIMUM POST DEPTH – 3'–0"
4) ANCHOR ENKAMAT OR EQUAL AT STRUCTURE WITH COMPACTED EARTH AS PER DRAWING AND USE 6" U PIN TO ANCHOR MAT IN BASIN AREA. EXTEND MAT UP SIDES OF BASIN FOR 2'–0" FLOW DEPTH.
5) STRUCTURE IS SYMETRICAL ABOUT CENTERLINE
6) PLACE BACKFILL IN TRENCH BY HAND TAMPING 8" LIFTS.

JOB PLAN NO. 15.0

GULLY CONTROL STRUCTURE (CHAIN LINK FENCE)

OPERATOR _____

CONSERVATION DISTRICT _____

U.S. DEPARTMENT OF AGRICULTURE
SOIL CONSERVATION SERVICE

	DATE		
DESIGNED		APPROVED BY	
DRAWN		TITLE	
TRACED		TITLE	
CHECKED		SHEET NO OF	DRAWING NO.