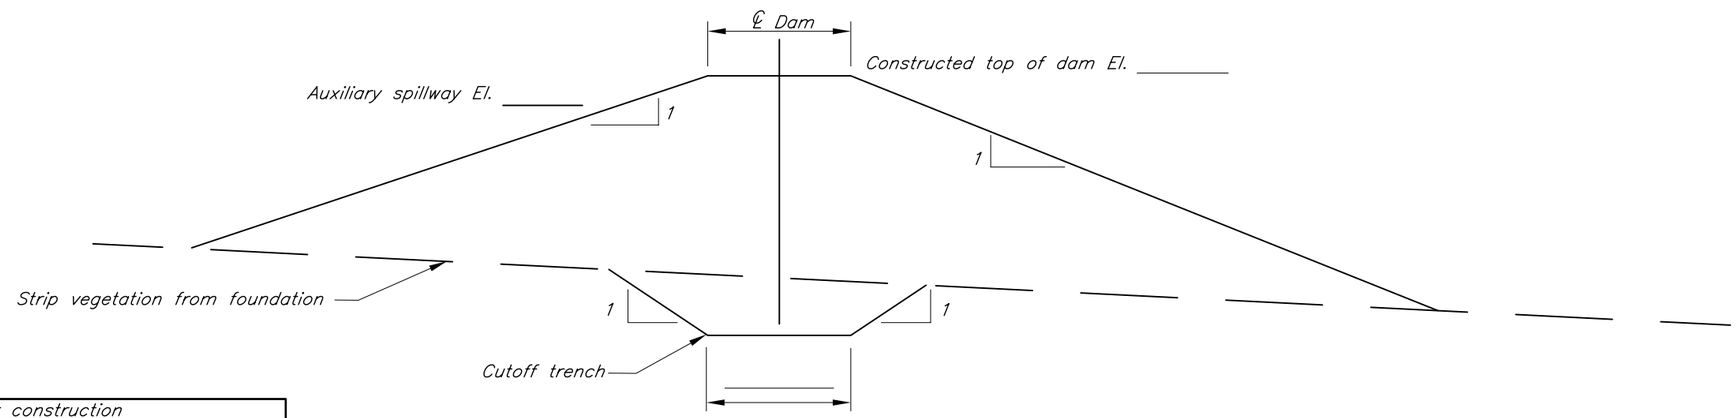

Before any investigation or construction activity, the excavator is responsible for calling Kansas One–Call at 800–344–7233 (800–DIG–SAFE) or 811

CROSS SECTION OF DAM

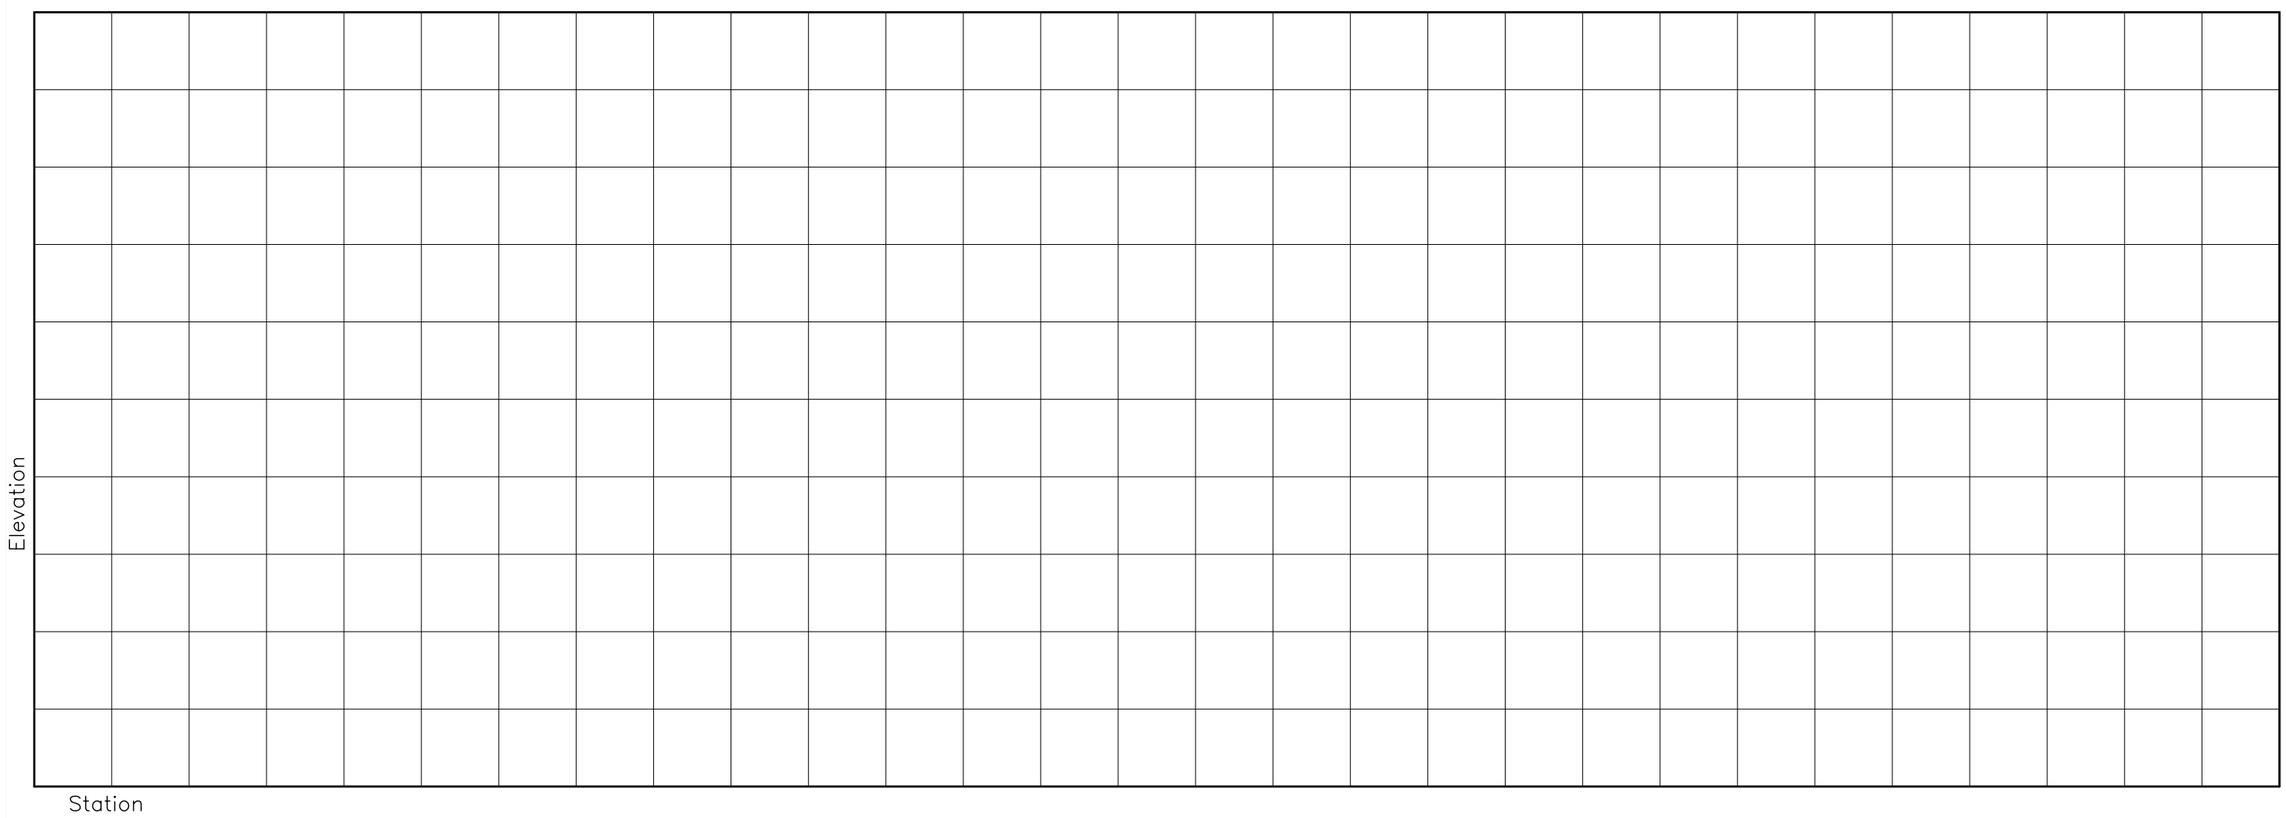

PROFILE ALONG ℄ OF DAM

PROFILE AND CROSS SECTION WITHOUT PIPE

Date
Designed
Drawn
Checked
Approved

NRCS
Natural Resources Conservation Service
United States Department of Agriculture

File Name

Drawing Name
401dwgforpdf

Sheet of