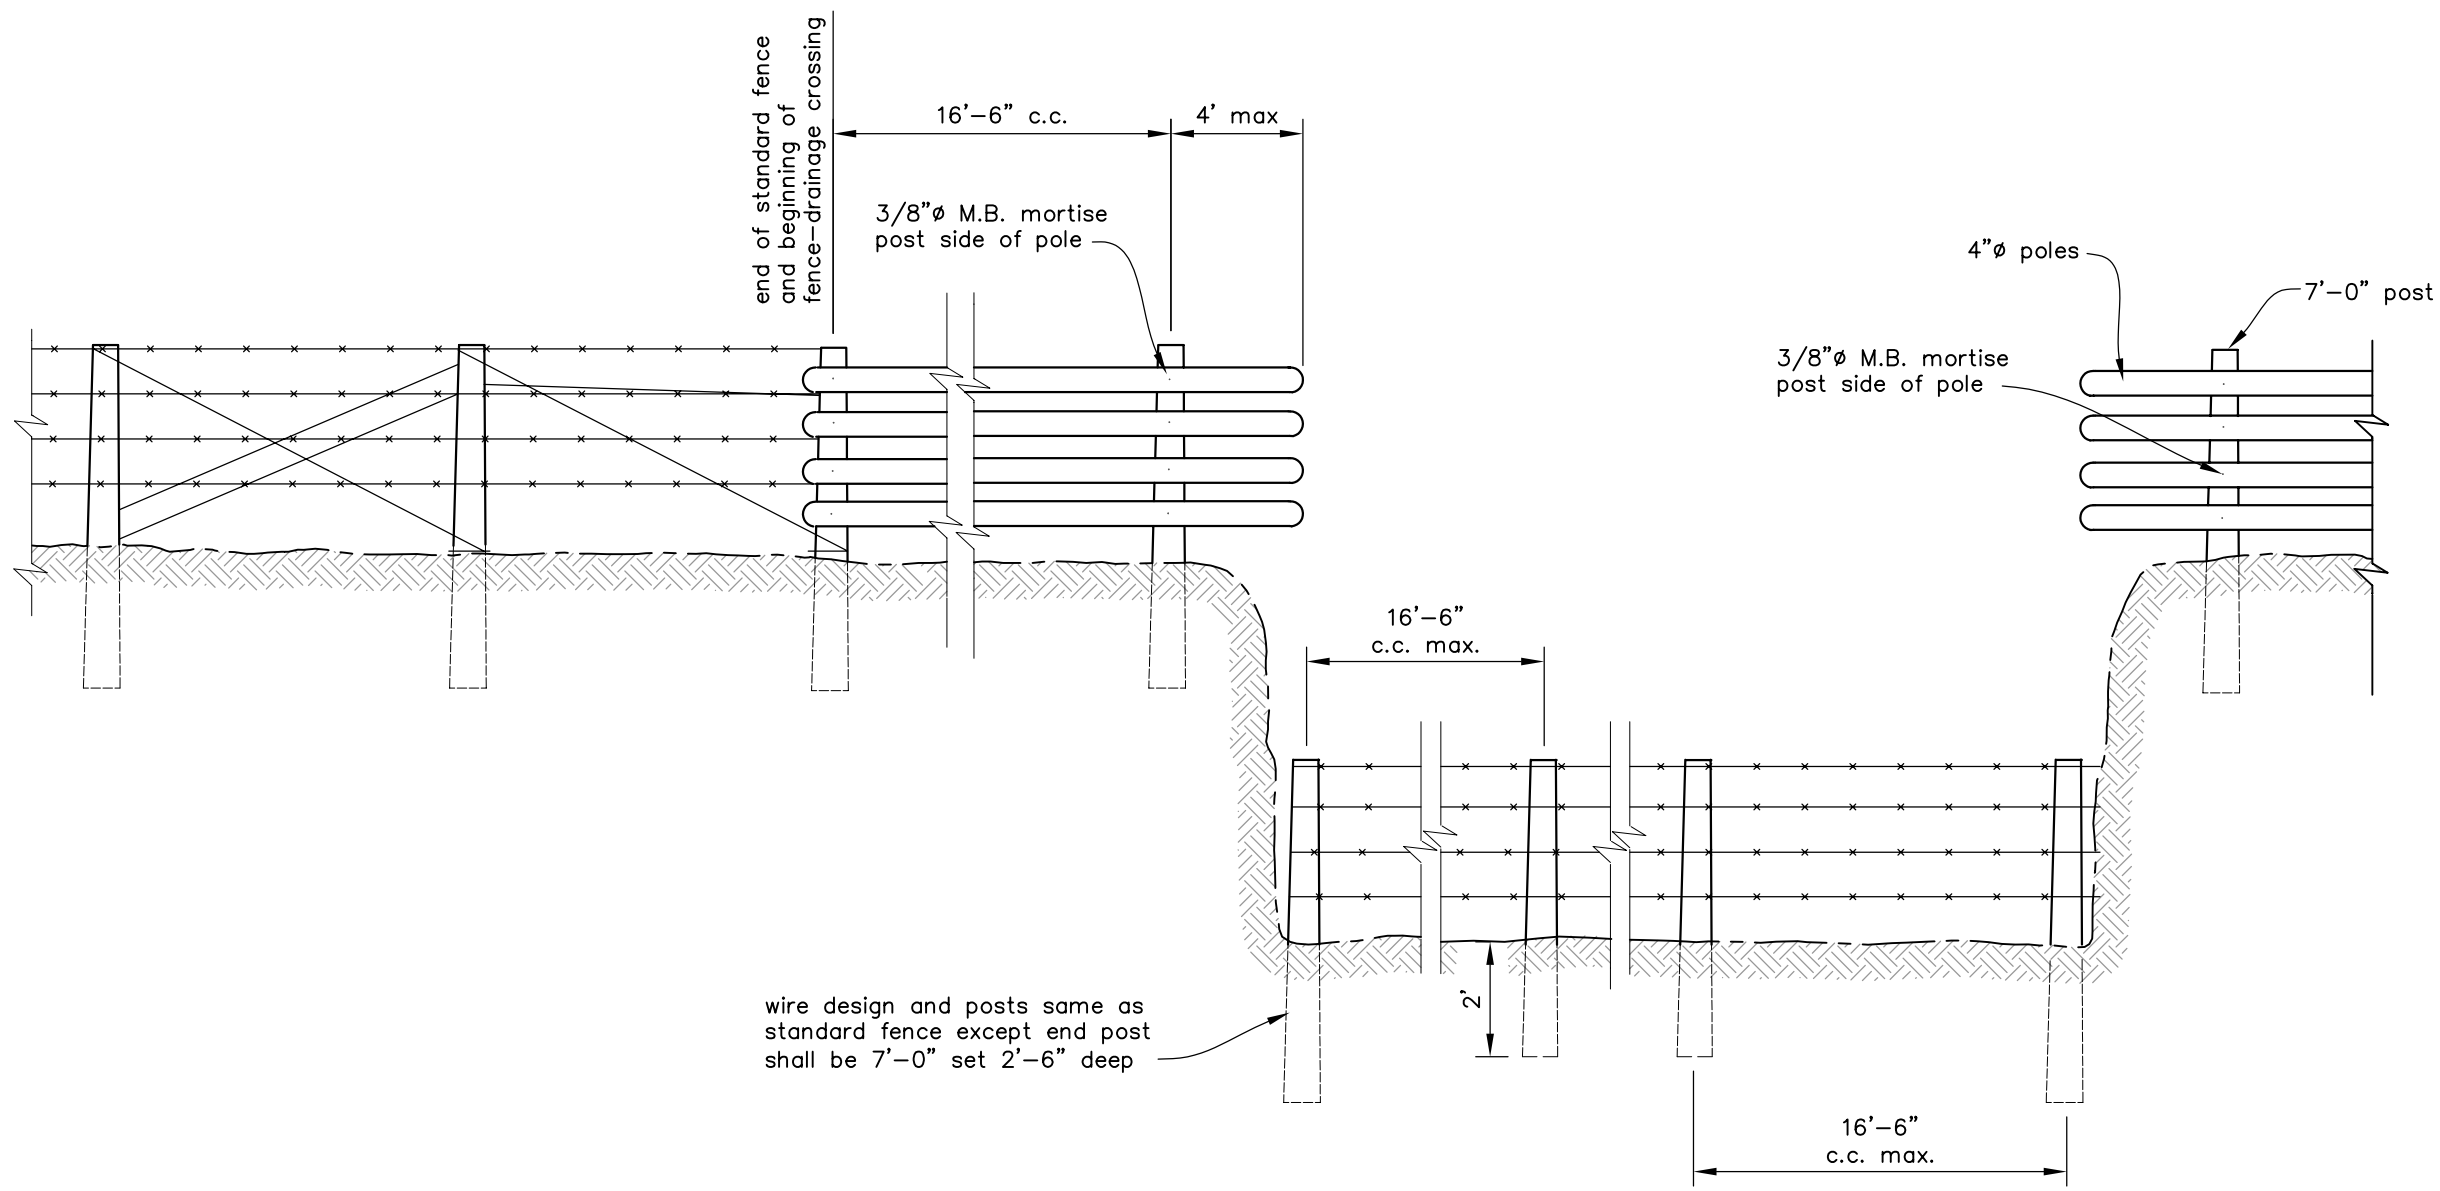

NOTES:

1. rough sawn 2x4's may be substituted for poles
2. staple wire on downstream side of posts in channel

This drawing requires supporting technical documentation prior to use and must be adapted to the specific site.

Drawing not to scale.

Date

Designed

Drawn 8/05

Checked

Approved

Title

FENCE DRAINAGE CROSSING
(TYPE B)

LIVESTOCK FACILITIES

NRCS
Natural Resources Conservation Service
United States Department of Agriculture

File Name
or_lsk_fencxing_b.dwg

Drawing No.

Sheet of