MARYLAND STANDARDS FOR AGRICULTURAL BMPS
DETAIL 412-A - GRASSED WATERWAY

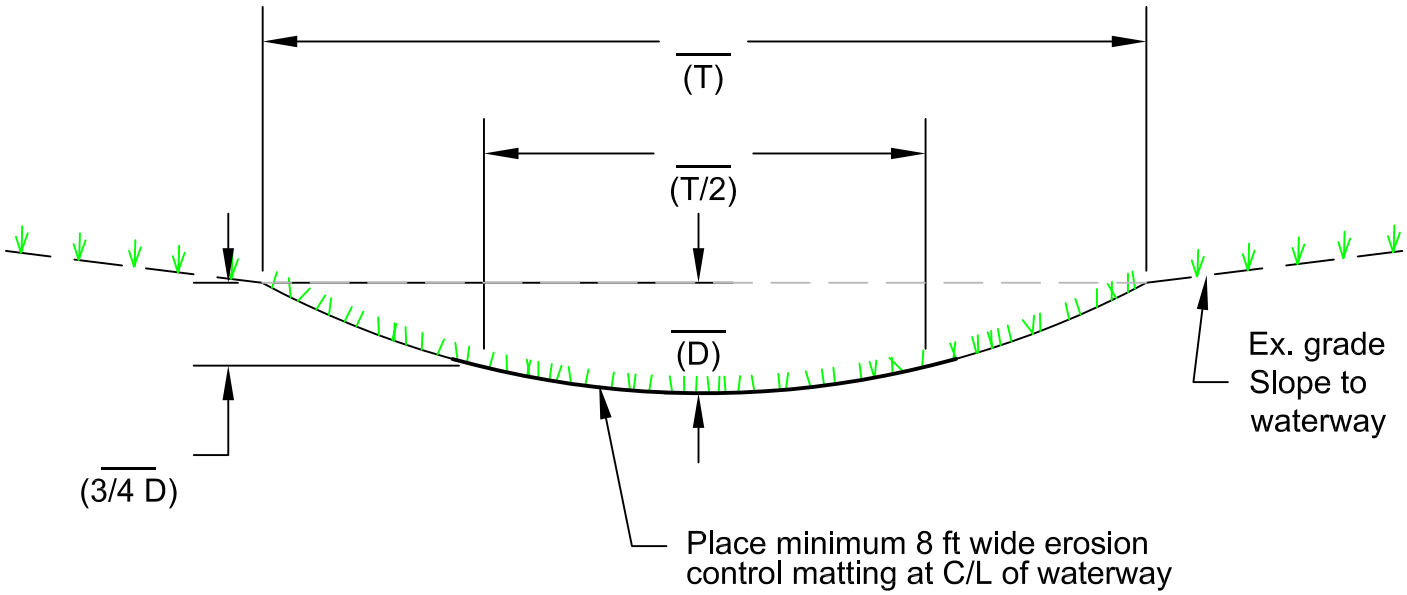

General Notes:
- Remove topsoil prior to grading and stockpile outside limits of waterway construction.
- Install erosion control matting according to manufacturer's recommendations.
- 4" Topsoil shall be used to facilitate revegetation.
- Seed all disturbed areas according to the attached seeding specifications.

Waterway Detail

412-A-GRASSED.DWG

NTS

U.S.DEPARTMENT OF AGRICULTURE NATURAL RESOURCES CONSERVATION SERVICE	412-A-GRASSED.DWG 4/04	MARYLAND DEPARTMENT OF AGRICULTURE MARYLAND SOIL CONSERVATION DISTRICTS