# MARYLAND STANDARDS FOR AGRICULTURAL BMPS
# DETAIL 574-C - STREAM COLLECTION

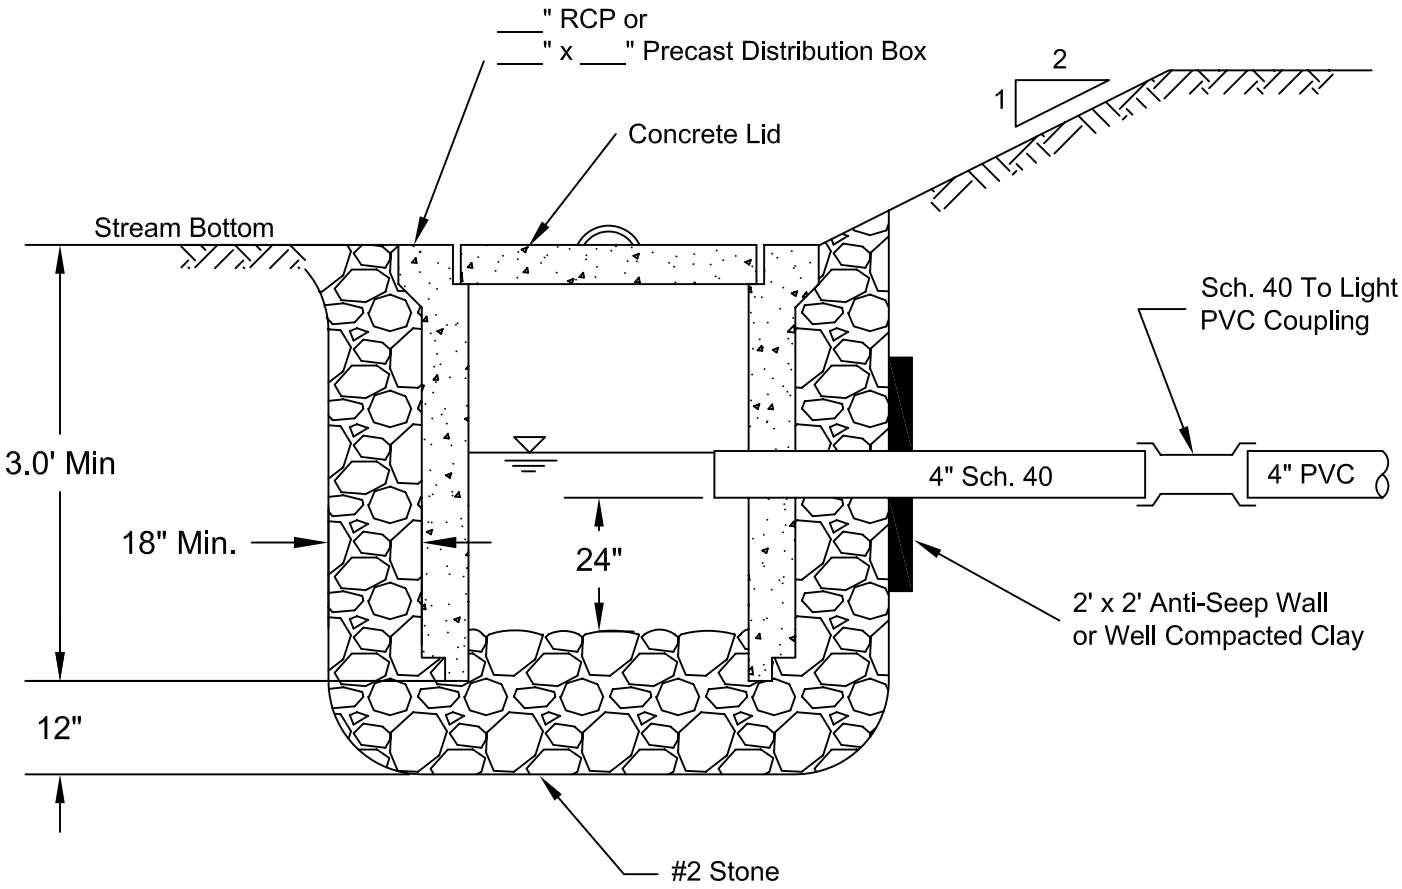


| | DESIGN | AS BUILT |
|---|---|---|
| Elevation Stream Bottom | | |
| Elevation Top of Structure | | |
| Elevation at Pipe Invert | | |

# Stream Collection Detail

574-C-STREAM.DWG

NTS

| | | |
|---|---|---|
| U.S.DEPARTMENT OF AGRICULTURE<br>NATURAL RESOURCES CONSERVATION SERVICE | 574-C-STREAM.DWG<br>4/04 | MARYLAND DEPARTMENT OF AGRICULTURE<br>MARYLAND SOIL CONSERVATION DISTRICTS |