STATE/COUNTY: NY/ CO.

PROJECT:

BY:

DATE:

DSR #:

SUBJECT: HEAVY ROCK RIPRAP AND FILL DETAIL

SHEET: ____ OF: ____

USDA NRCS

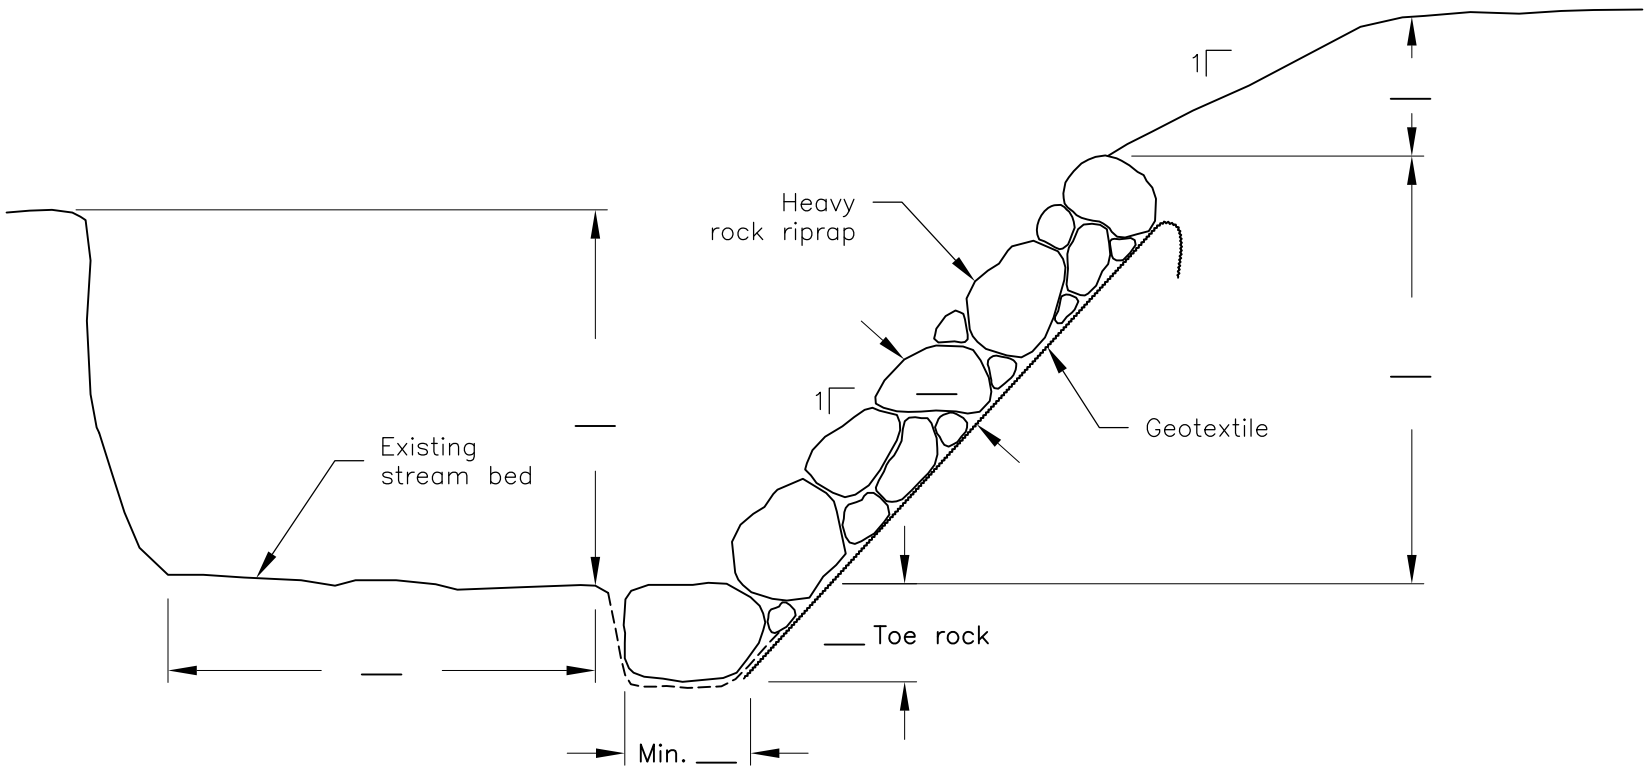

HEAVY ROCK RIPRAP AND FILL DETAIL

TYPICAL CROSS-SECTION LOOKING DOWNSTREAM_MIRROR

NOT TO SCALE

File Name: ny-eng-ewp-580b.dwg