Trough capacity _____ gal.

TROUGH PIPING DETAIL

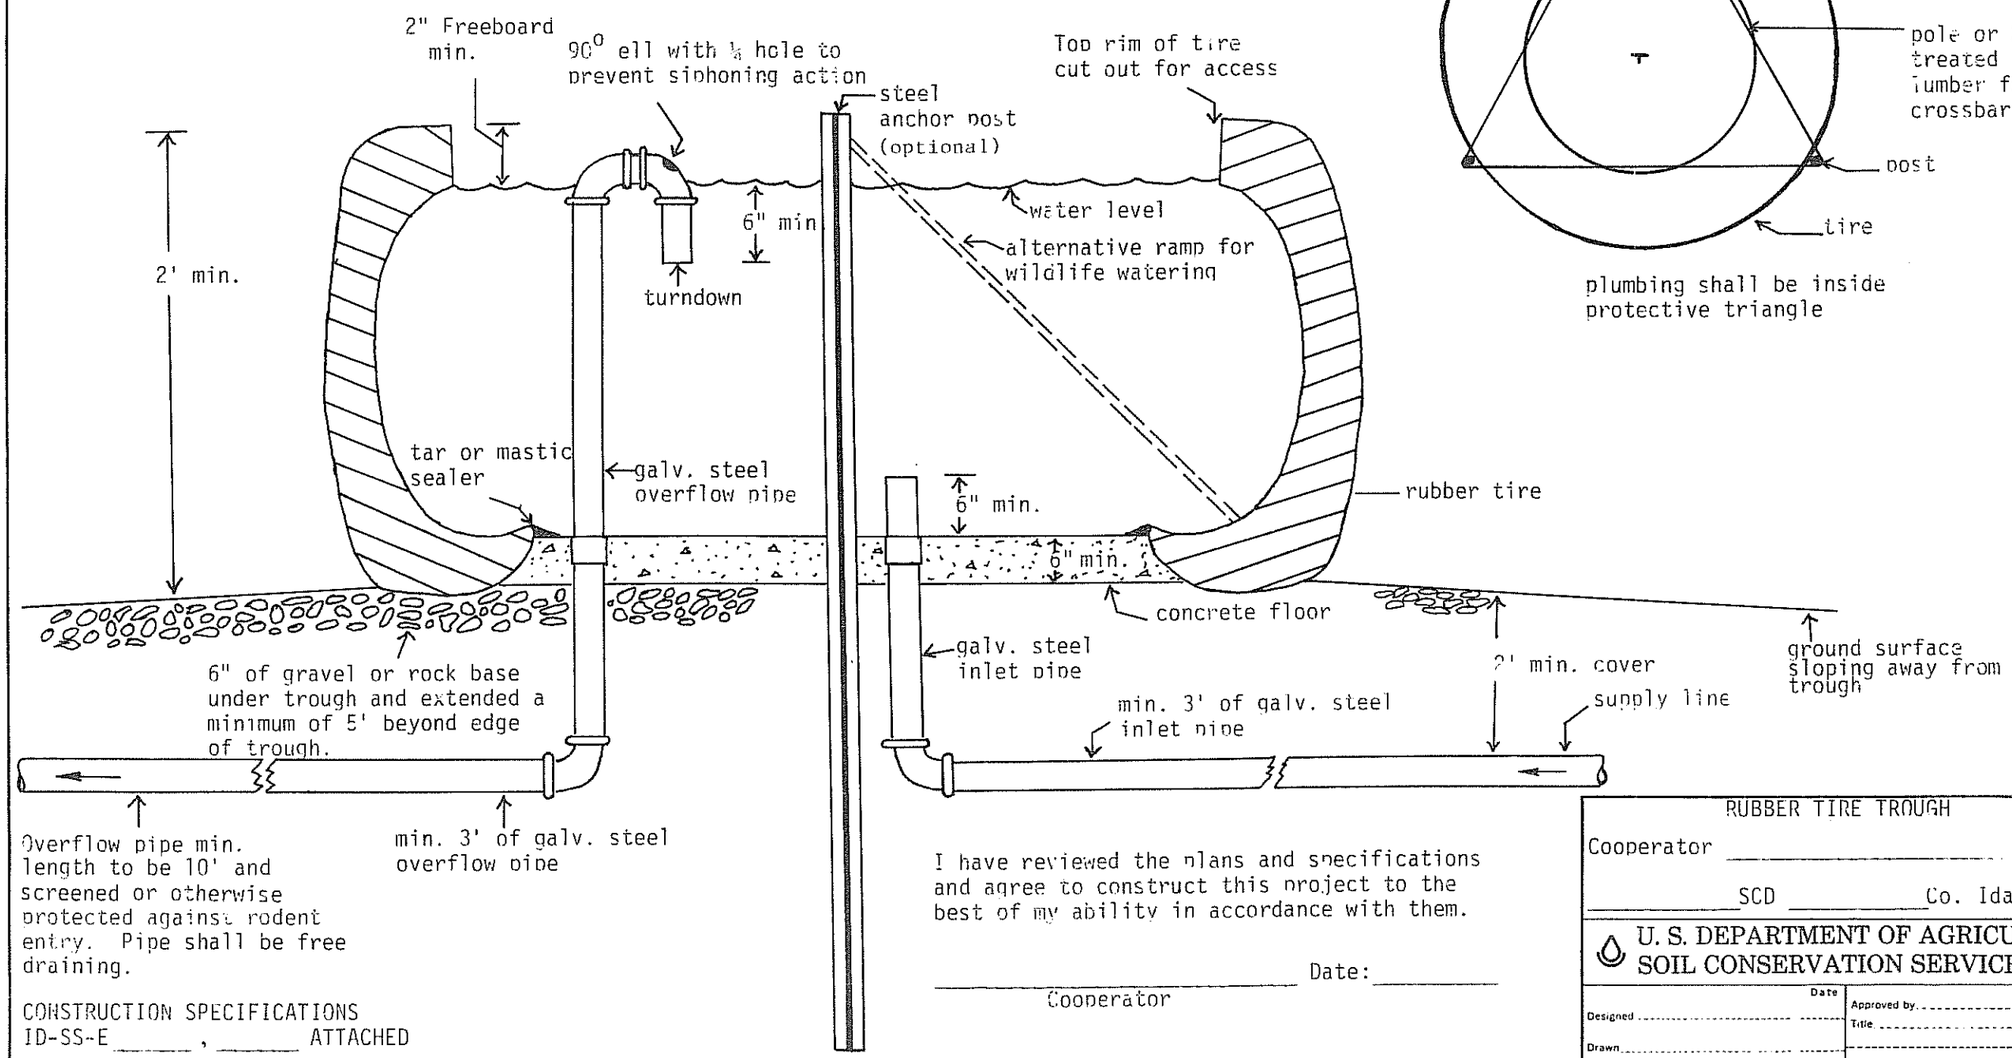

Top View

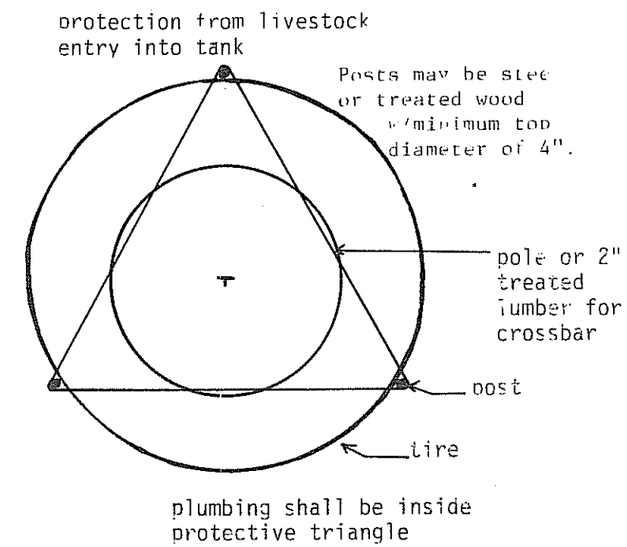

CONSTRUCTION SPECIFICATIONS
ID-SS-E _____ , _____ ATTACHED

I have reviewed the plans and specifications and agree to construct this project to the best of my ability in accordance with them.

_____ Date: _____
Cooperator

RUBBER TIRE TROUGH

Cooperator _____

_____ SCD _____ Co. Idaho

U. S. DEPARTMENT OF AGRICULTURE
SOIL CONSERVATION SERVICE

	Date		
Designed		Approved by	
Drawn		Title	
Traced		Title	
Checked		Sheet No of	Drawing No