29L59B

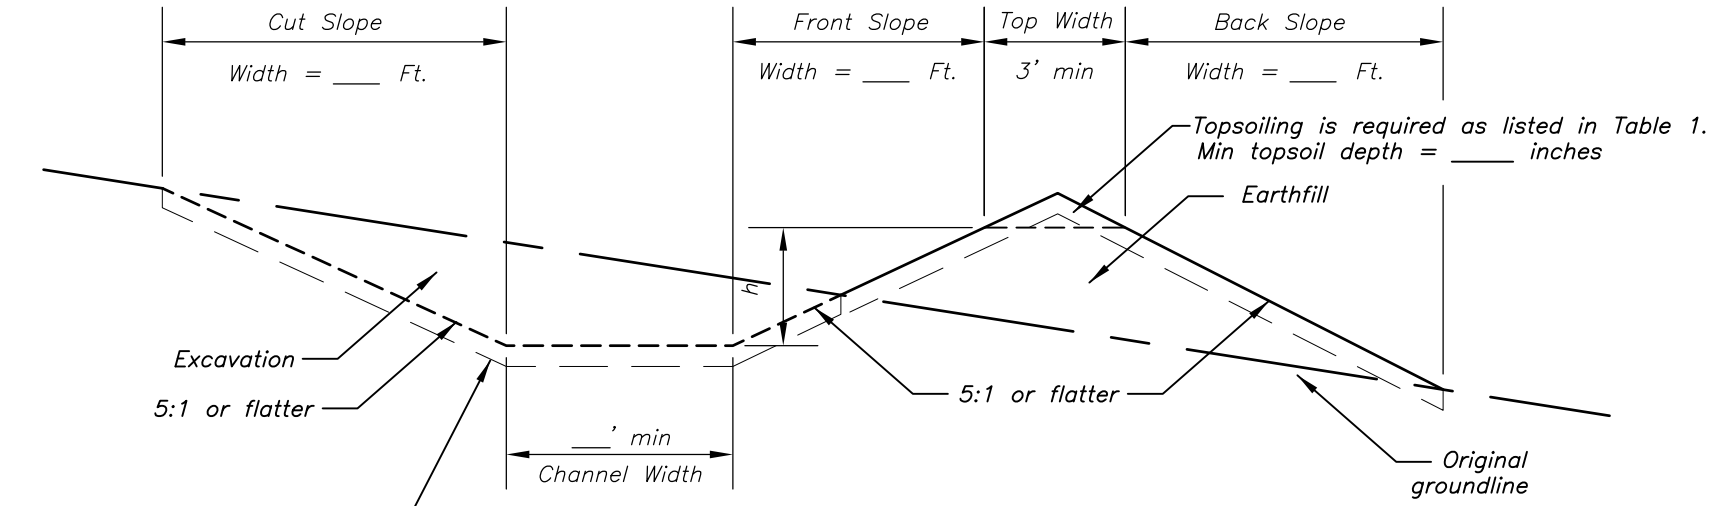

If topsoiling is required, overexcavate the cut slopes and channel bottom

BROAD BASE TERRACE
Typical Cross Section

If topsoiling is required, salvage topsoil from the back toe of the berm to the cut slope edge.

h=Design height of terrace measured from channel bottom to top ridge.

NOTES:

TABLE 1: Terraces Requiring Topsoiling

Landowner:

For details see Missouri Construction Specification 600, Broad Base Terrace.

Revised 3/06

DRAFT

NOT FOR CONSTRUCTION

Date

Designed

Drawn

Checked

Approved

BROAD BASE TERRACE DETAILS
FARMABLE SLOPE 5:1

United States Department of Agriculture
NRCS Natural Resources Conservation Service

File Name

Drawing Name
29–L–59B

Sheet of

Toggle Draft Off