29L59C

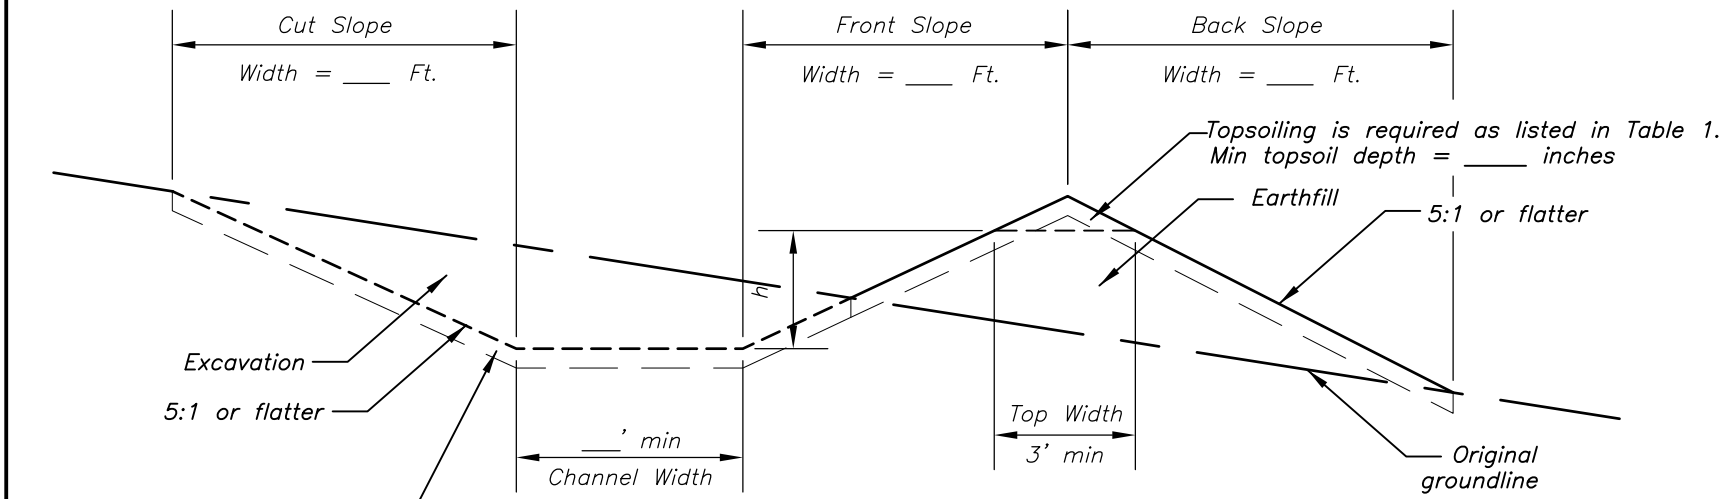

BROAD BASE TERRACE
Typical Cross Section

If topsoiling is required, salvage topsoil from the back toe of the berm to the cut slope edge.

TABLE 1: Terraces Requiring Topsoiling

h=Design height of terrace measured from channel bottom to top ridge.

NOTES:

For details see Missouri Construction Specification 600, Broad Base Terrace.

Revised 3/06

DRAFT

NOT FOR CONSTRUCTION

Landowner:

Date

Designed

Drawn

Checked

Approved

BROAD BASE TERRACE DETAILS
FARMABLE SLOPE 5:1

United States Department of Agriculture
NRCS
Natural Resources Conservation Service

File Name

Drawing Name
29–L–59C

Sheet of

Toggle Draft Off