29L60

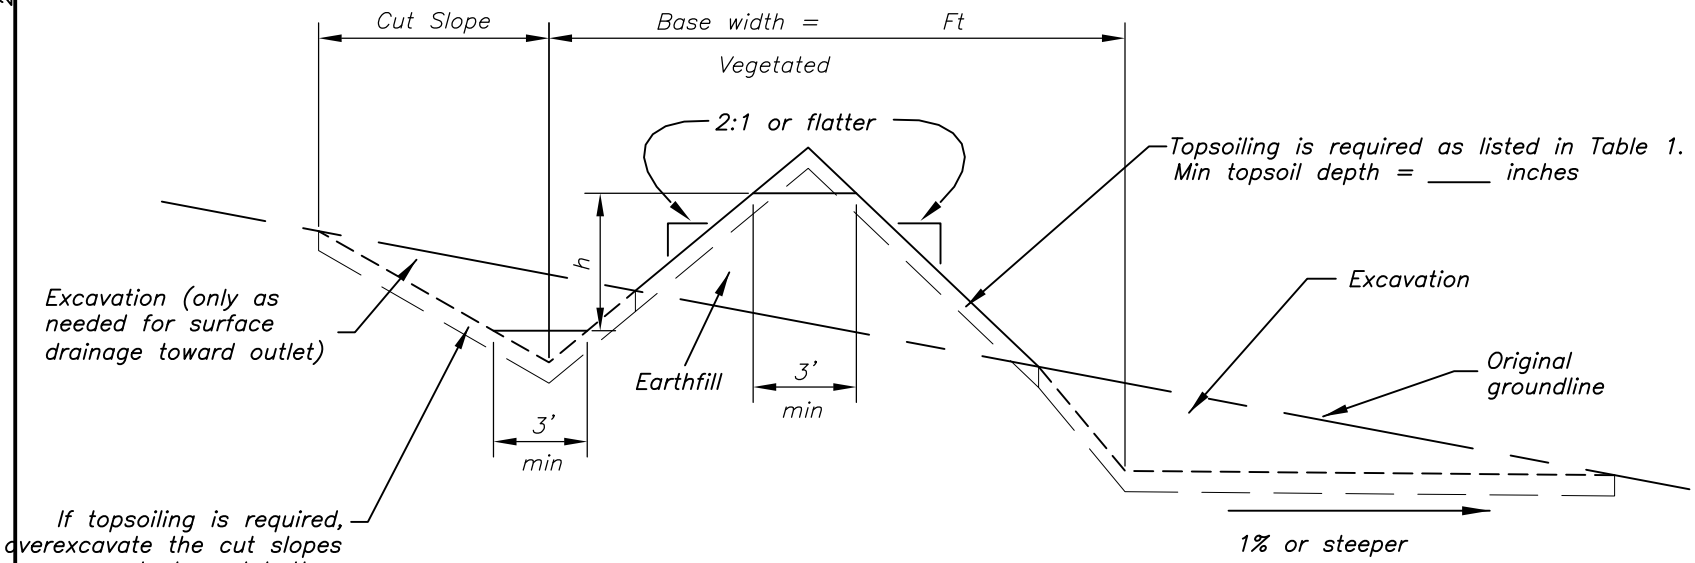


## Narrow Base Terrace

**Typical Cross Section**

If topsoiling is required, salvage topsoil from the downhill cut slope edge to the uphill cut slope edge.

| TABLE 1: Terraces Requiring Topsoiling |
|---|
| |
| |
| |
| |
| |
| |

h=Design height of terrace measured from channel bottom to 3 foot top width of ridge.

NOTES:

For details see Missouri Construction Specification 600, Broad Base Terrace.

Revised 3/06

Landowner:

DRAFT

NOT FOR CONSTRUCTION

Date

Designed

Drawn

Checked

Approved

NARROW BASE TERRACE DETAILS

United States Department of Agriculture
NRCS
Natural Resources Conservation Service

File Name

Drawing Name
29-L-60

Sheet of

Toggle Draft Off