29L61

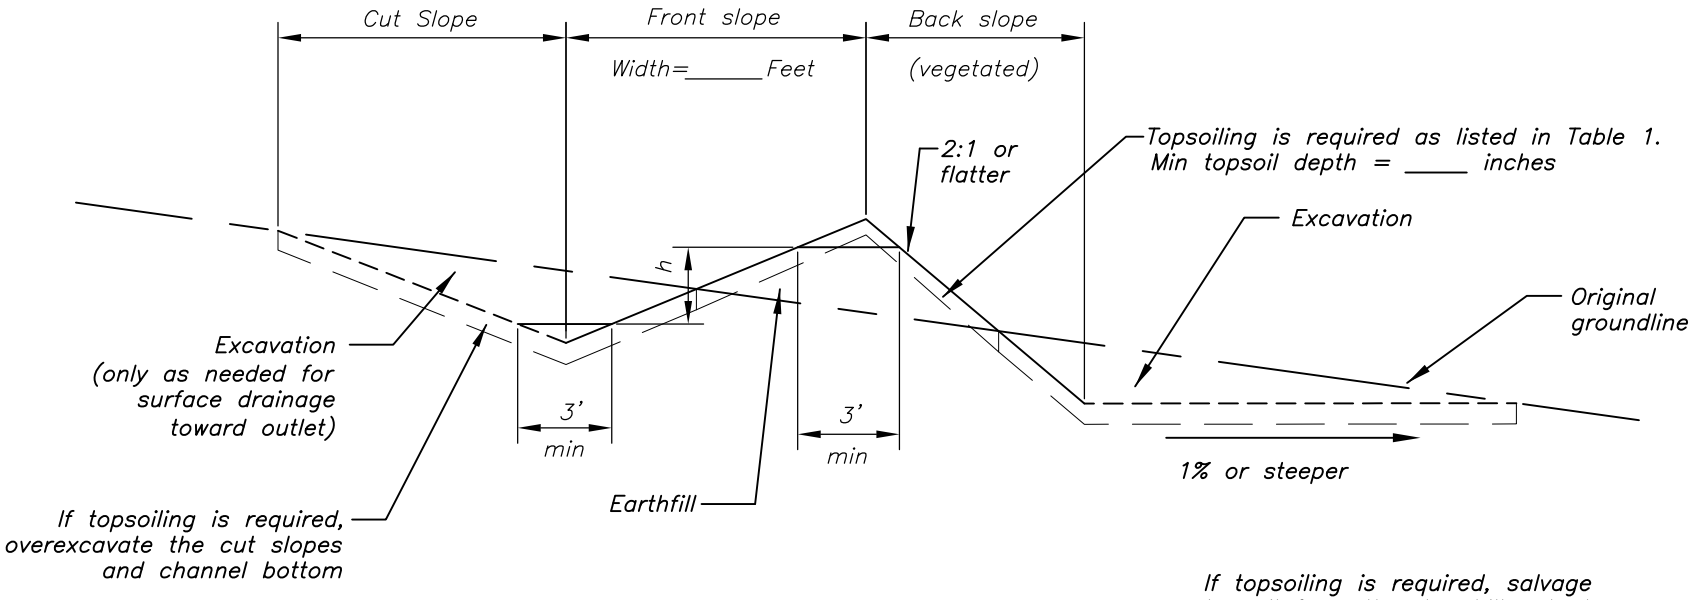

Steep Back Slope Terrace

Typical Cross Section

If topsoiling is required, salvage topsoil from the downhill cut slope edge to the uphill cut slope edge.

h=Design height of terrace measured from 3 foot channel bottom width to 3 foot top width of ridge.

NOTES:

TABLE 1: Terraces Requiring Topsoiling

For details see Missouri Construction Specification 600, Broad Base Terrace.

Revised 3/06

DRAFT

NOT FOR CONSTRUCTION

Landowner:

Date

Designed

Drawn

Checked

Approved

STEEP BACK SLOPE TERRACE DETAILS

United States Department of Agriculture
NRCS Natural Resources Conservation Service

File Name

Drawing Name
29-L-61

Sheet of

Toggle Draft Off