29L115A

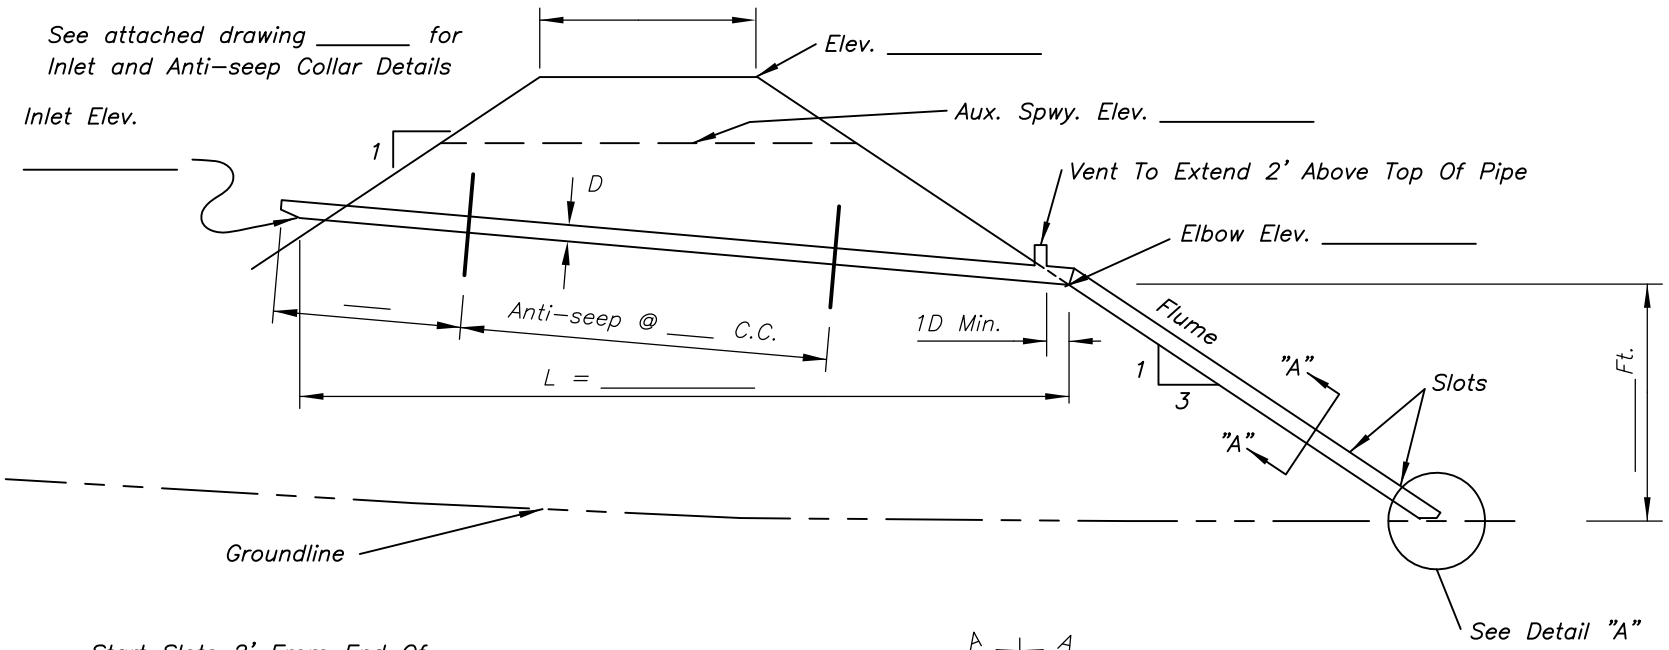

Start Slots 2' From End Of
Pipe And On 2' Increments.

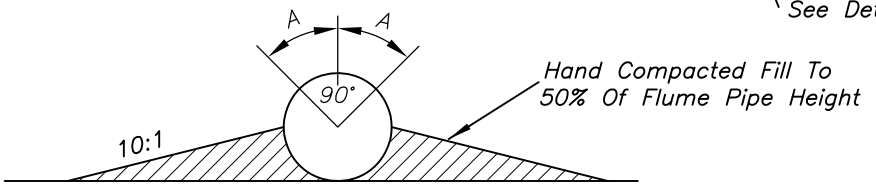

SECTION "A–A"

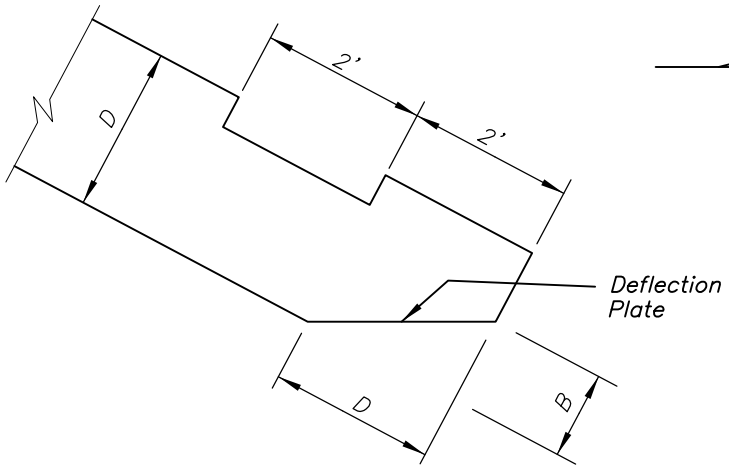

DETAIL "A"

Steel Plate To Be Welded To Pipe.

D = _____
A = _____
B = _____
C = _____
Number of Slots = _____

C=Vent Diameter

DRAFT

NOT FOR
CONSTRUCTION

Revised 4/01

Designed _____ Date
Drawn _____
Checked _____
Approved _____

WELDED STEEL PIPE
SLOTTED FLUME OUTELT

United States Department of Agriculture
NRCS Natural Resources Conservation Service

File Name

Drawing Name
29–L–115A

Sheet of

Toggle Draft Off