29N608-1

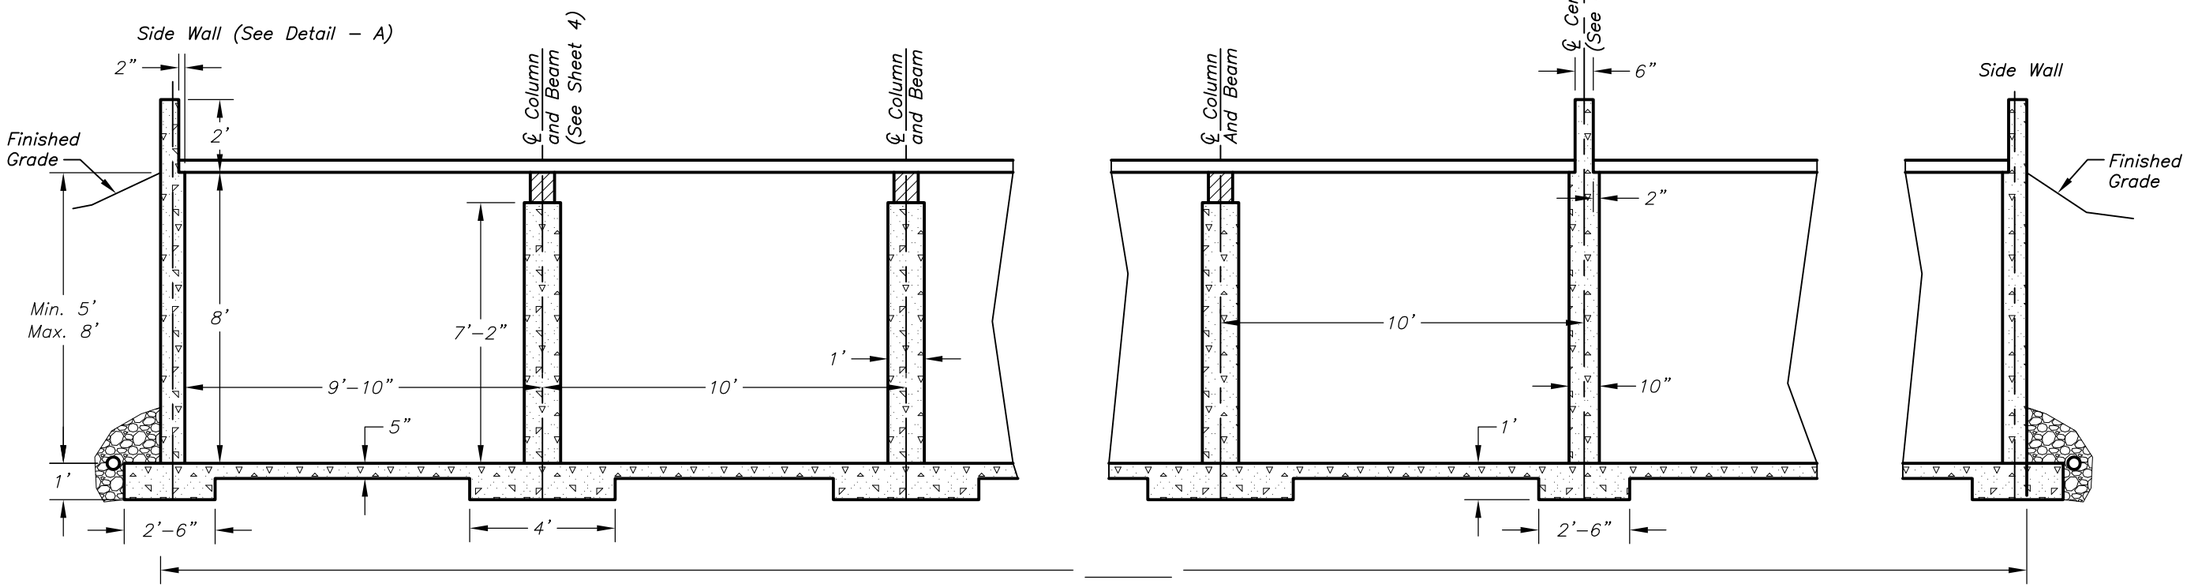

ELEVATION – END VIEW OF PIT

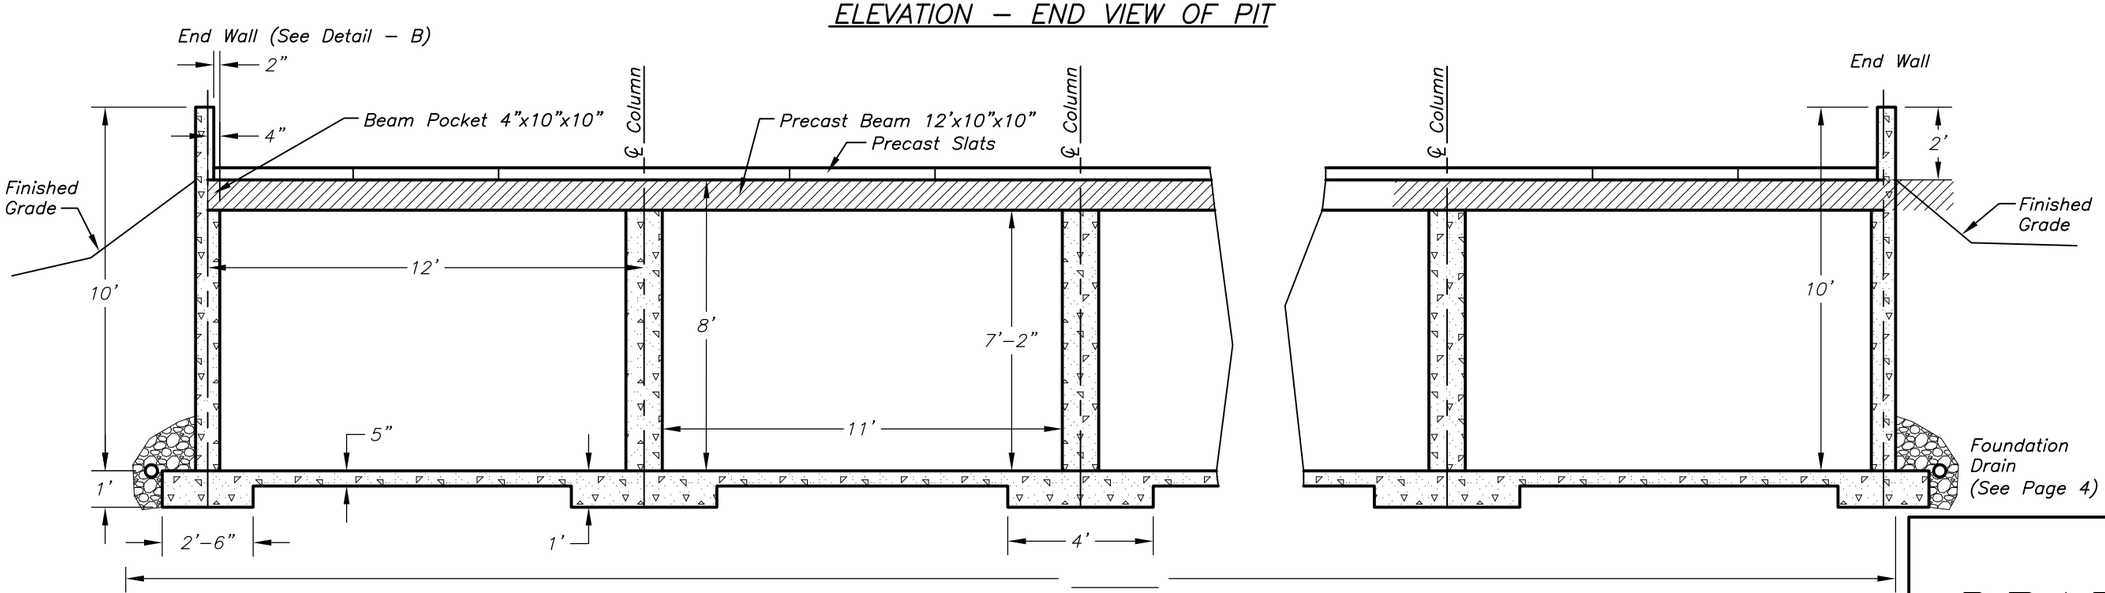

ELEVATION – SIDE VIEW OF PIT

DRAFT

NOT FOR CONSTRUCTION

Revised 2/11

Sheet 1 of 5

Date

Designed

Drawn

Checked

Approved

END AND SIDE VIEW DETAILS
CONCRETE PIT WITH PRECAST SLATS

United States Department of Agriculture
NRCS Natural Resources Conservation Service

File Name

Drawing Name
29–N–608

Sheet of

Toggle Draft Off