29N624B

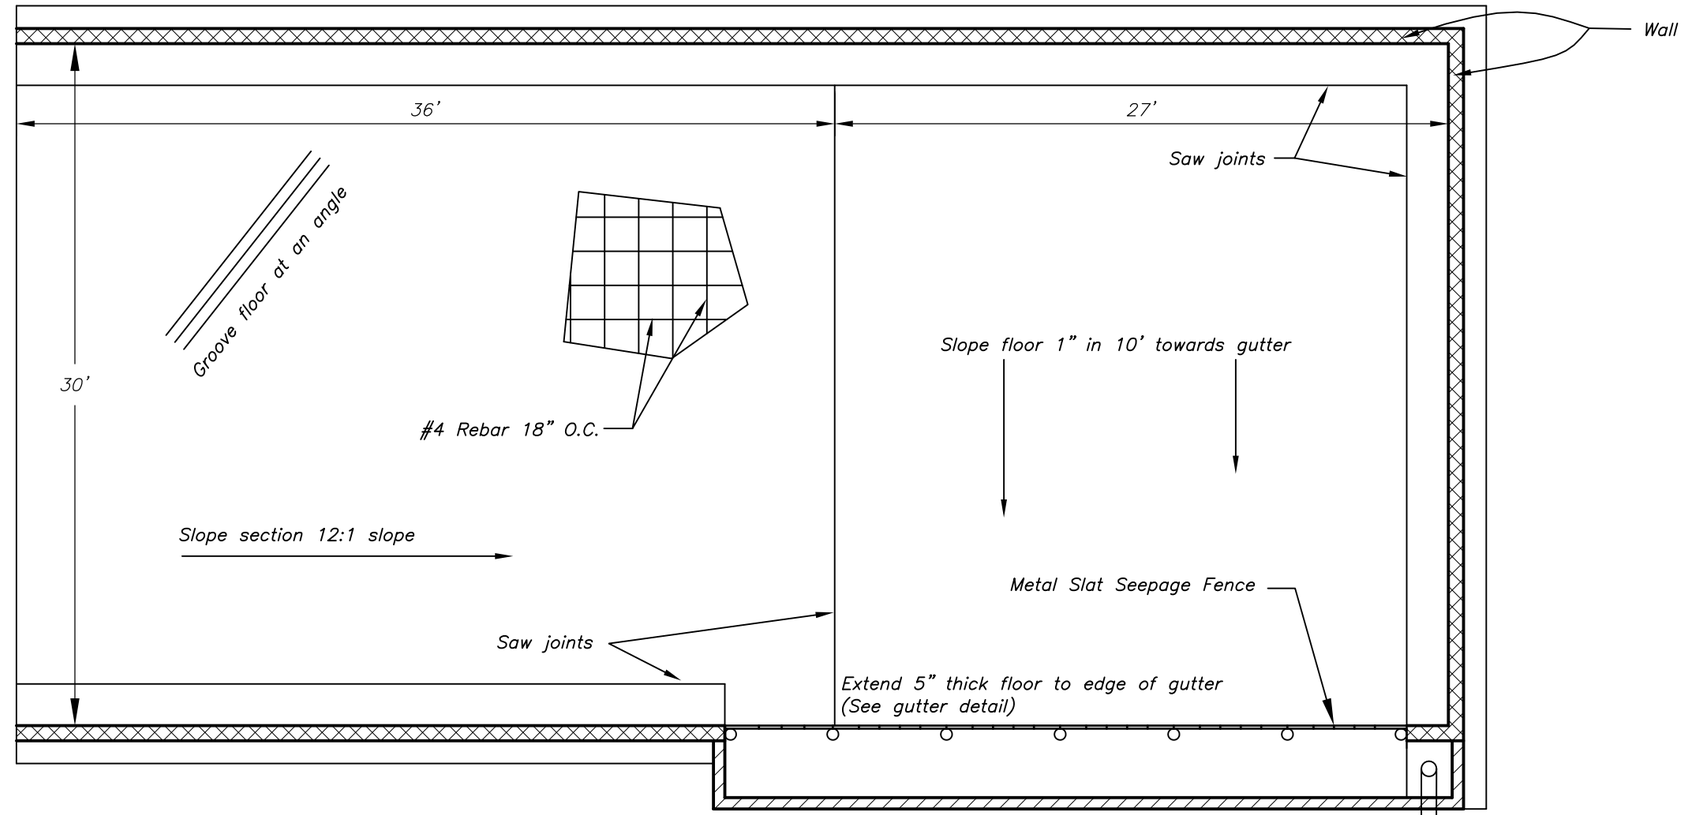

PLAN VIEW

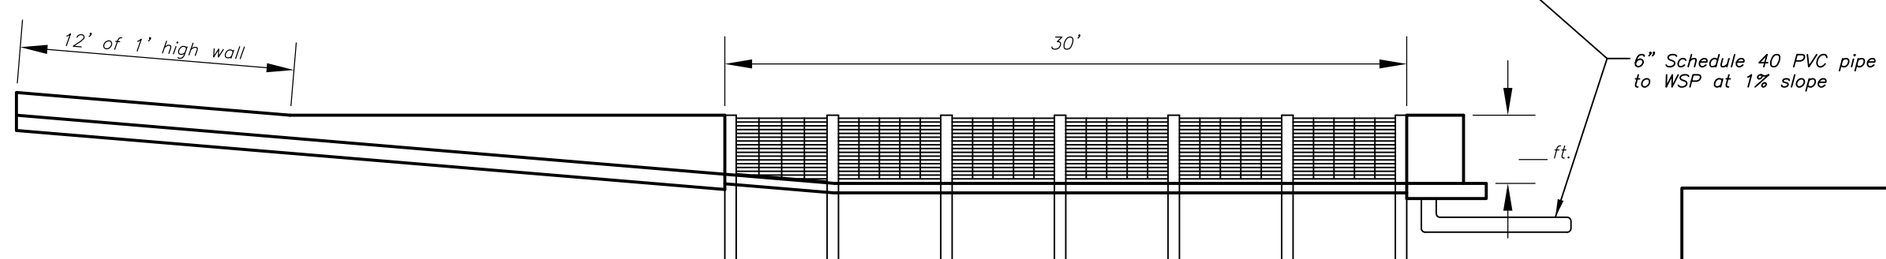

CROSS SECTION VIEW

Top of wall Elev. _____

Gutter floor Elev. _____

Pipe outlet Elev. _____

DRAFT

NOT FOR CONSTRUCTION

Date

Designed

Drawn

Checked

Approved

WASTE STORAGE STRUCTURE
METAL SLAT SEEPAGE FENCE

United States Department of Agriculture
NRCS
Natural Resources Conservation Service

File Name

Drawing Name
29-N-624B

Sheet of

Revised 3/02

Sheet 1 of 4

Toggle Draft Off