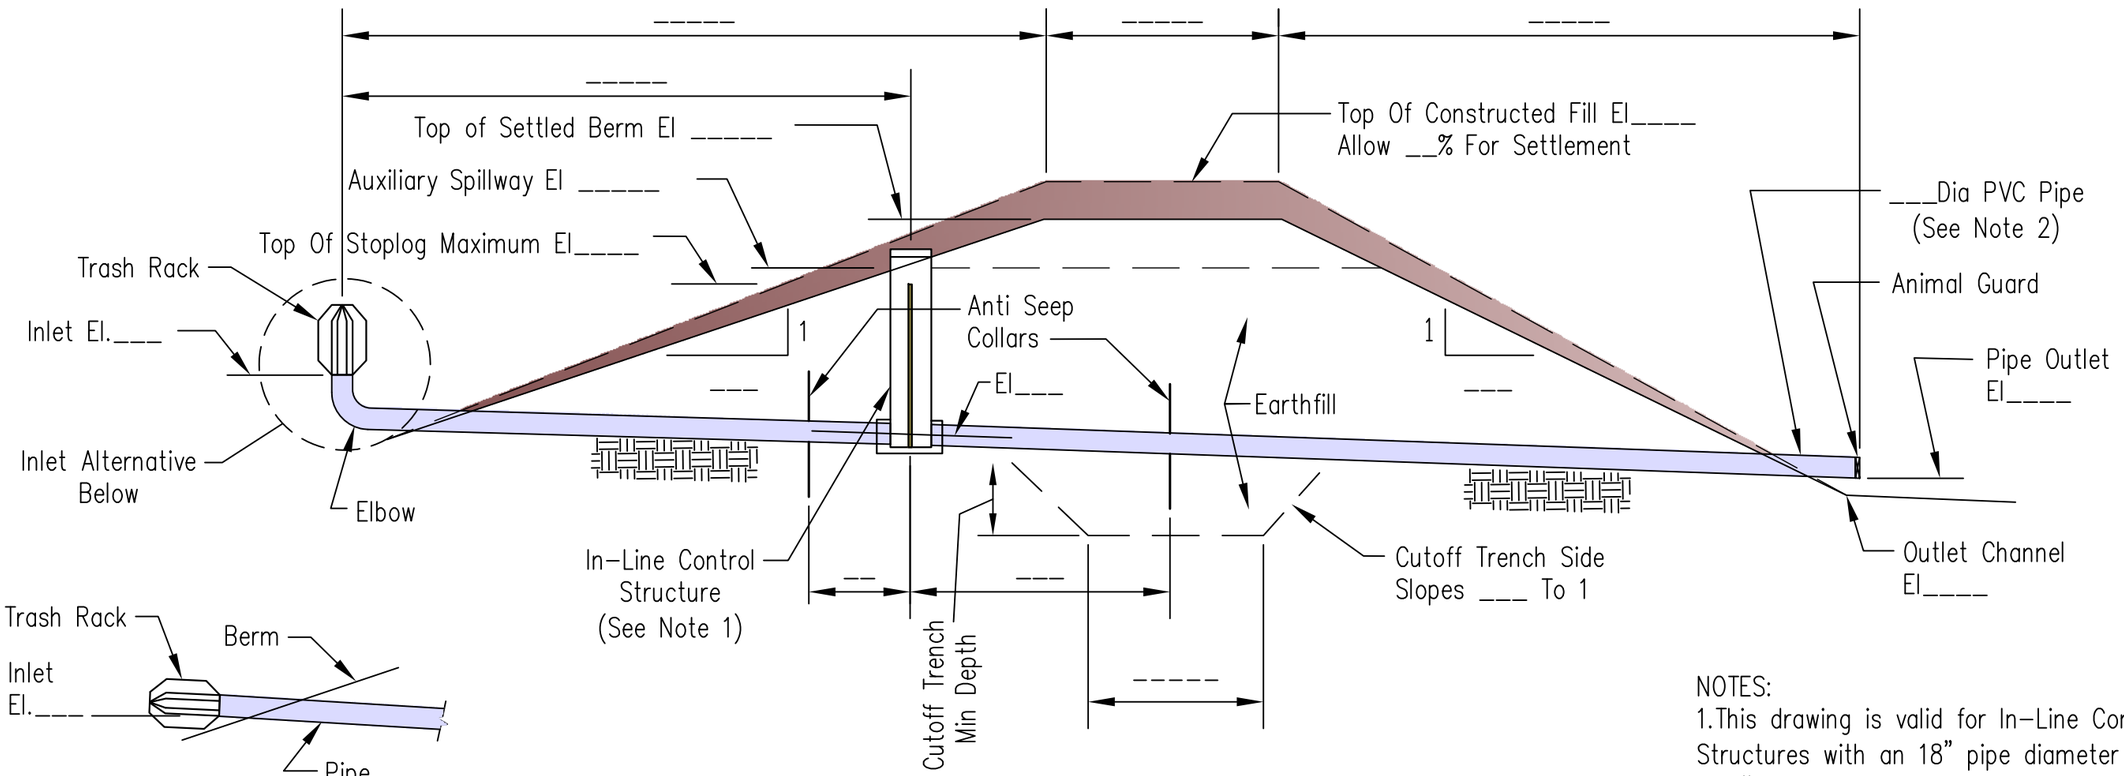

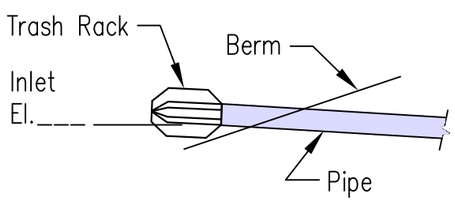

INLET ALTERNATIVE

TYPICAL BERM CROSS SECTION

NOTES:
1. This drawing is valid for In-Line Control Structures with an 18" pipe diameter and smaller.
2. PVC Pipe must conform to ASTM Standard D 2241 or D 1785. Pipe material must be PVC 1120 or PVC 1220.

TABLE OF QUANTITIES		
ITEM	UNIT	QUANTITY
Embankment Earthfill	Cu. Yd.	
Cutoff Trench Earthfill	Cu. Yd.	
PVC Pipe___" Dia, SDR____Or Sch____	L.F.	
Control Structure ___" Dia x ___' High, ___" Weir Length	Ea	
Antiseep Collar (Specify Material) _____ _____" X_____"	Ea	
PVC Pipe Elbow____" Dia	Ea	
Trash Rack	Ea	1
Animal	Ea	1

LOCATION PLAN

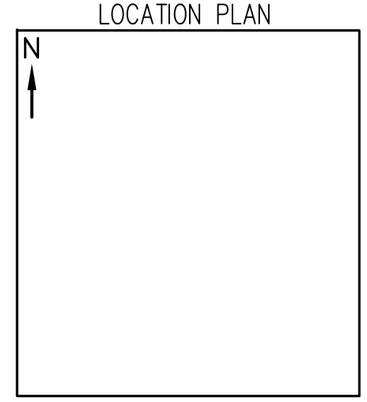

Sec.____. T.____. R.____

B.M. Elevation_____

B.M. Description_____

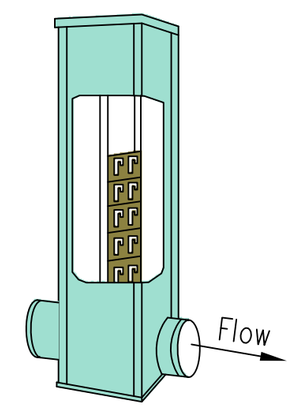

IN-LINE CONTROL STRUCTURE

Date
Designed
Drawn M. QUINONES 7/1/16
Checked
Approved

PLAN FOR WETLAND BERM

United States Department of Agriculture
Natural Resources Conservation Service

File No.
IL-ENG-156
Drawing No.
Page 1 of 2
Sheet of

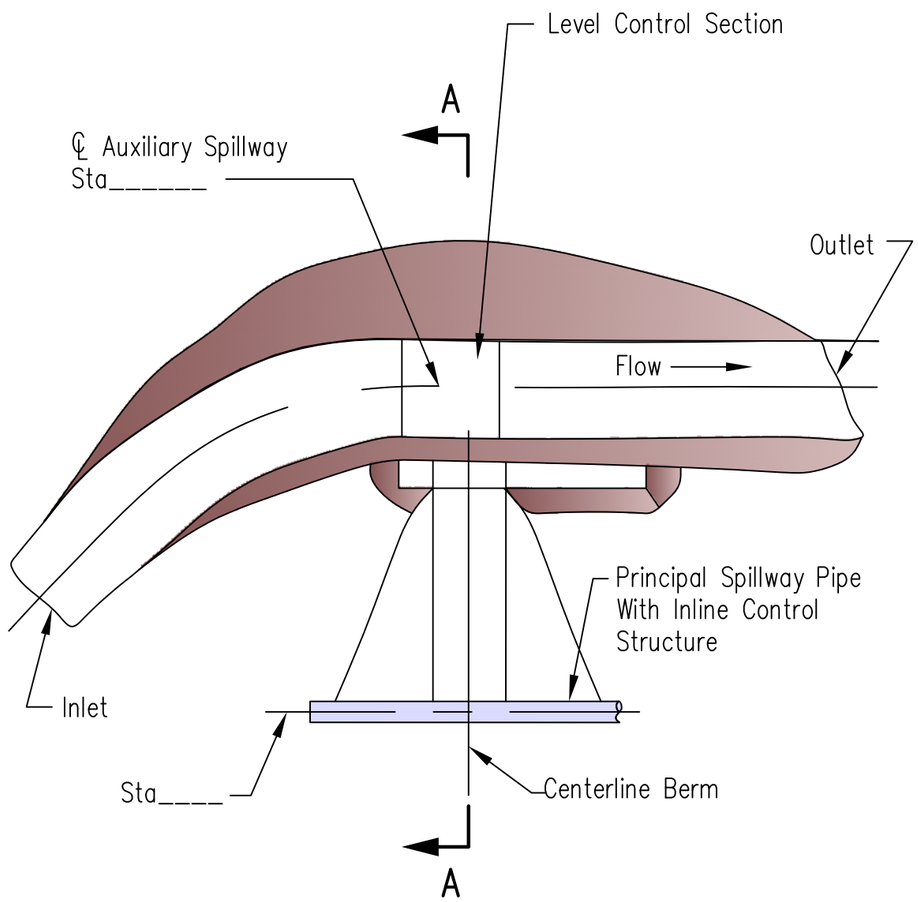

PLAN

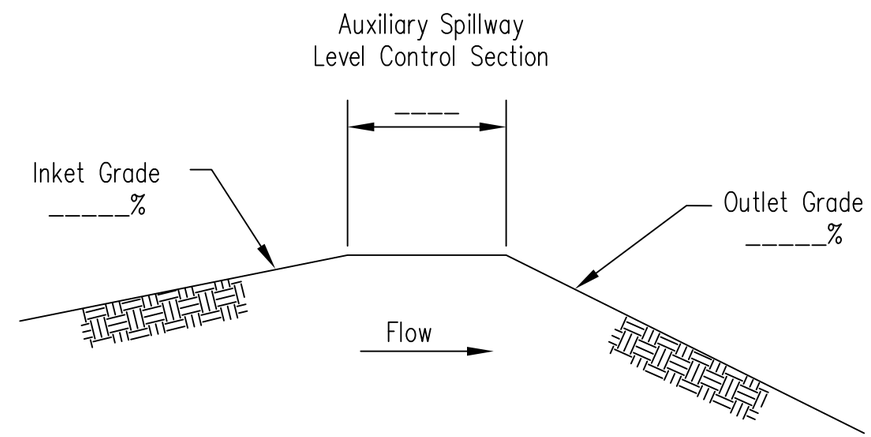

PROFILE ON AUXILARY SPILLWAY CENTERLINE

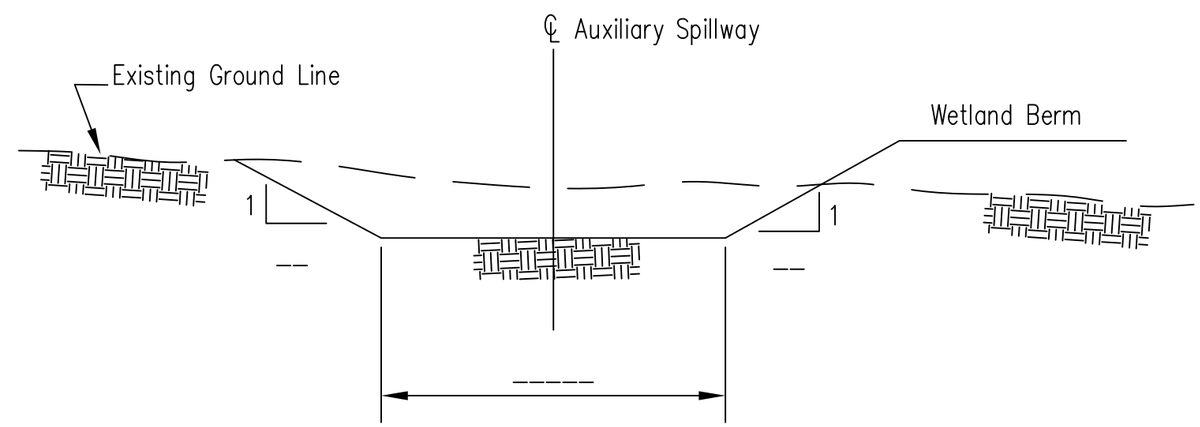

SECTION A–A

AUXILIARY SPILLWAY

Date

Designed

Drawn M. QUINONES 7/1/16

Checked

Approved

PLAN FOR WETLAND BERM

United States Department of Agriculture

Natural Resources Conservation Service

File No.
IL–ENG–156

Drawing No.

Page 2 of 2

Sheet of