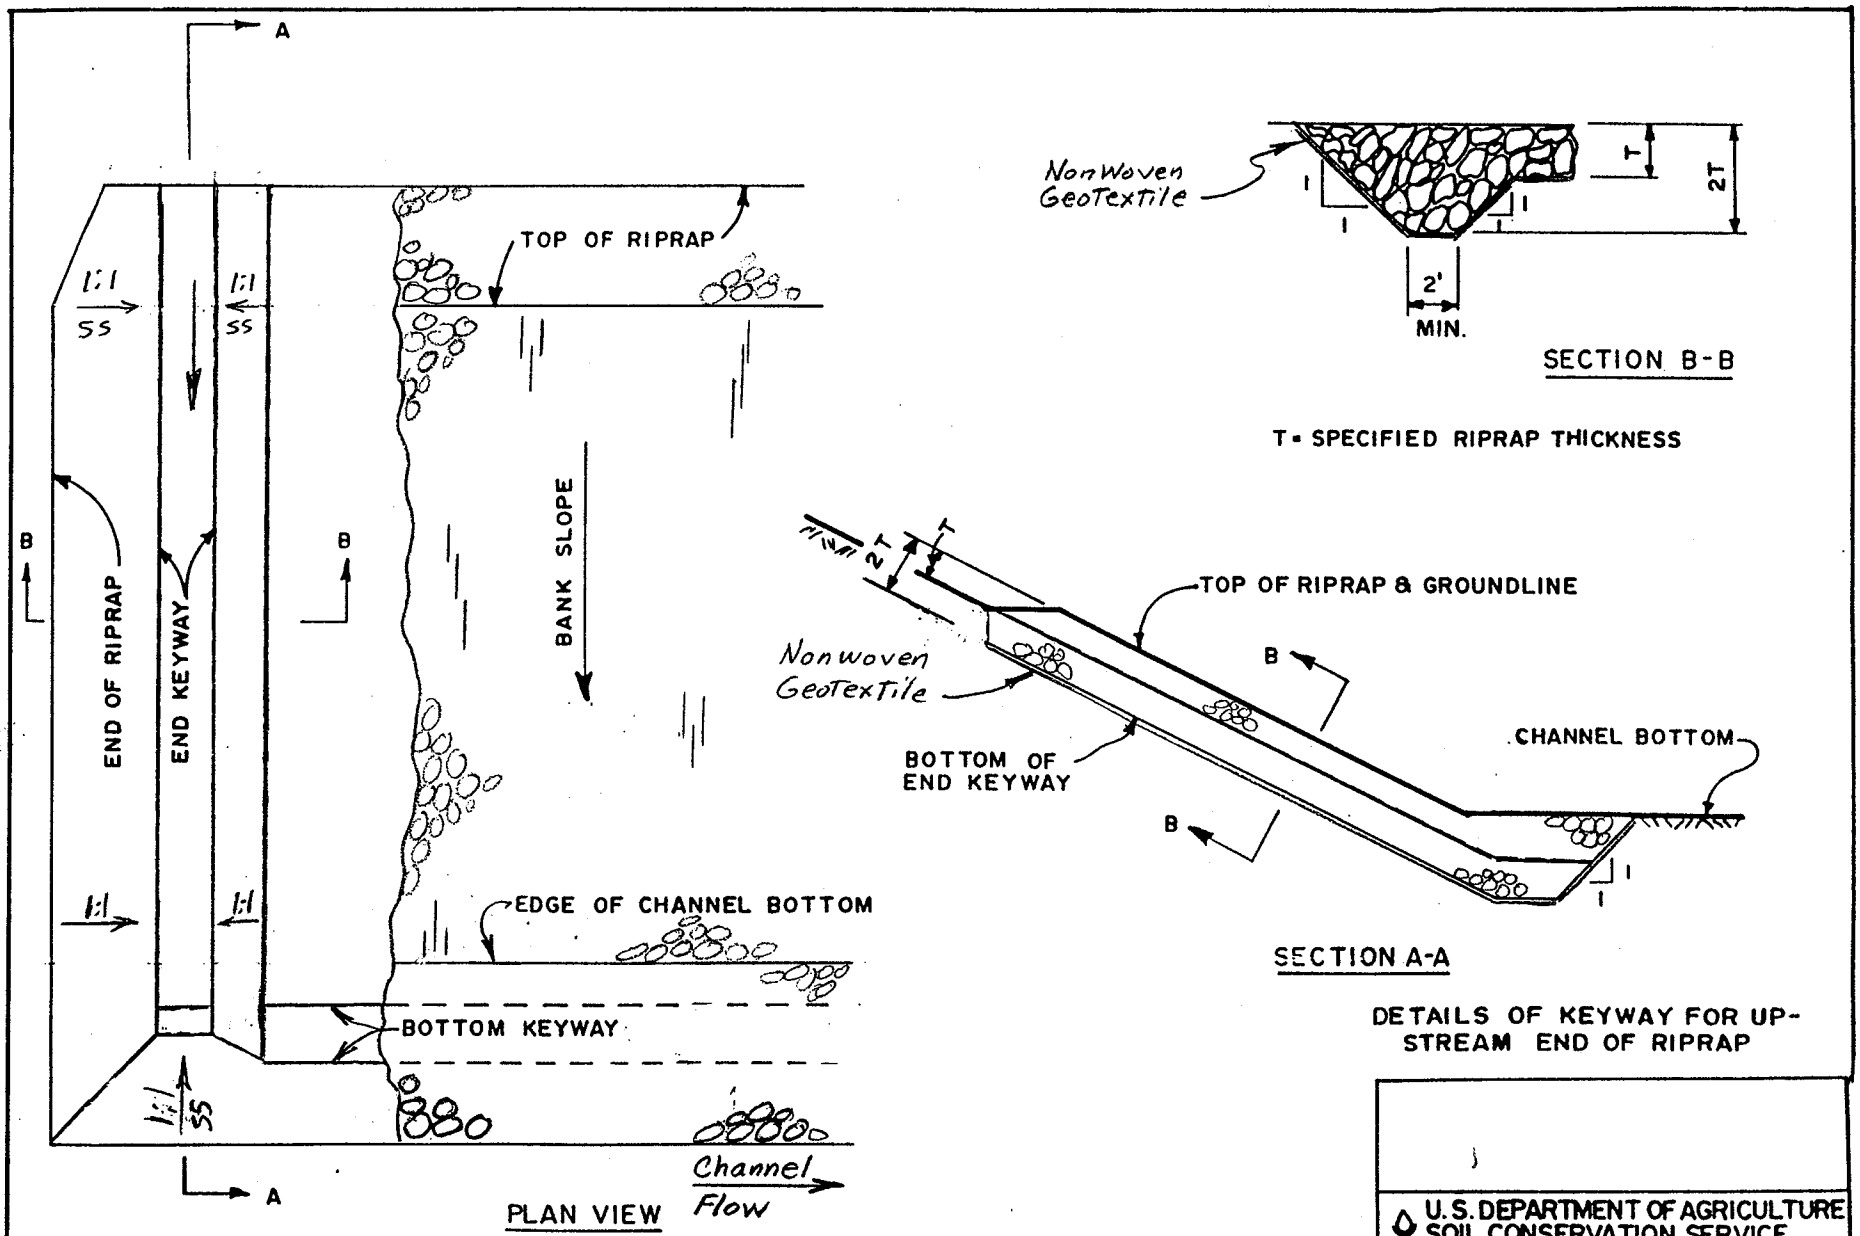

DETAILS OF KEYWAY FOR UP-STREAM END OF RIPRAP

U.S. DEPARTMENT OF AGRICULTURE
SOIL CONSERVATION SERVICE

MICHIGAN ENGINEERING STANDARD DRAWING	
APPROVED BY H.W. Belcher Jr. S.C.E.	DATE 10/22/81
DRAWING NO SO-N-0530	SHEET 1 OF 1

CNW
Rev. 8-96

Note:
Use This drawing in conjunction with Std. Drawings SO-A-0720 & SO-A-0750

NOT TO SCALE

Designed ..... Date
Drawn .....
Traced .....
Checked .....
Approved by .....
Title .....
Title .....
Sheet No. of
Drawing No.

SCS-ENG-21 Rev 7-76