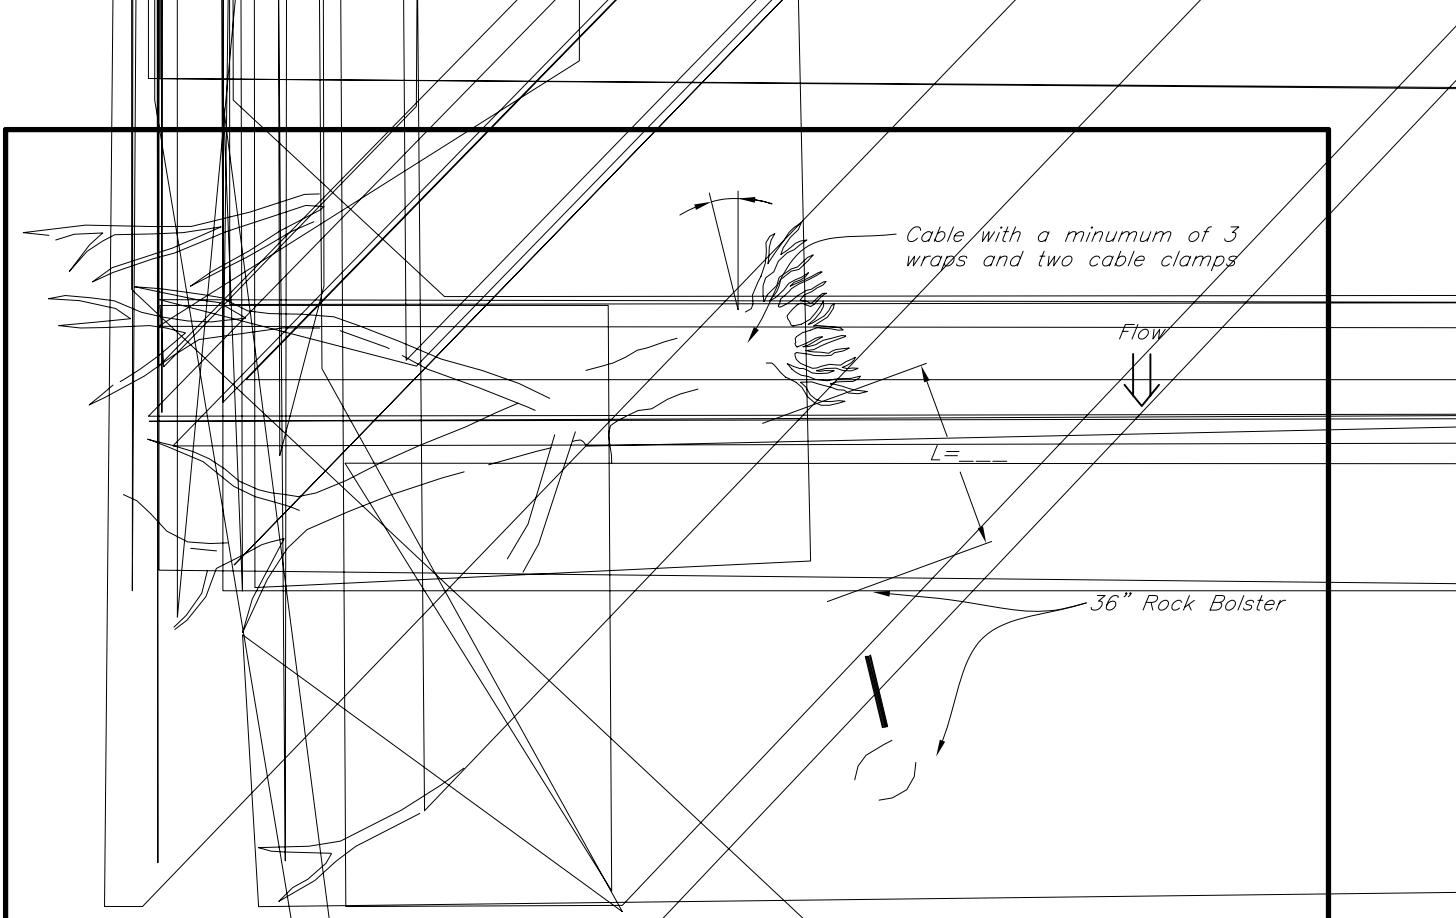

TREE REVETMENT WITH ROCK BOLSTER DETAIL

N.T.S.

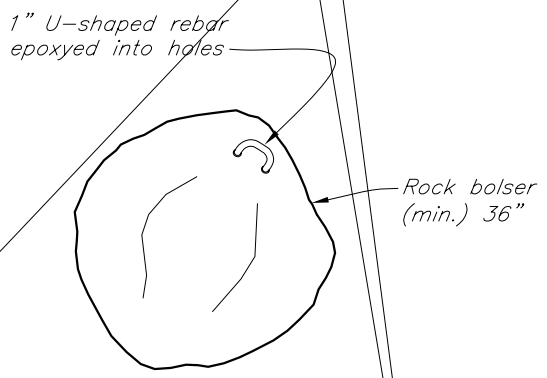

ROCK BOLSTER DETAIL

N.T.S.

Notes:

Secure logs to rock bolsters at overlap with a minumum of three wraps of 3/8" diameter galvanized non-greased, wire rope. Drill holes in rock bolsters with gas or pneumatic drill. Holes must be clean of all dust, debris, oil, and soap following drilling. Insert a U-shaped 1" rebar into holes several times to dispense and completely mix epoxy and eliminate air pockets. Epoxy resin systems shall meet the requirements of ASTM C881, Type IV Grade 3. Test strength of bond after minumum cure time recommended by the epoxy manaufacturer.

Conceptual Plan Not for Construction

NRCS
Natural Resources Conservation Service
United States Department of Agriculture

TREE REVETMENT
WITH ROCK BOLSTERS

Designed	J. Fripp C. Haag	Date
Drawn	K. Miller	
Checked		
Approved		

File Name: Tree-Revet-RB1.dwg

Drawing Name: Tree-Revet-RB1-Detail

02/02/06

Sheet ? of ?