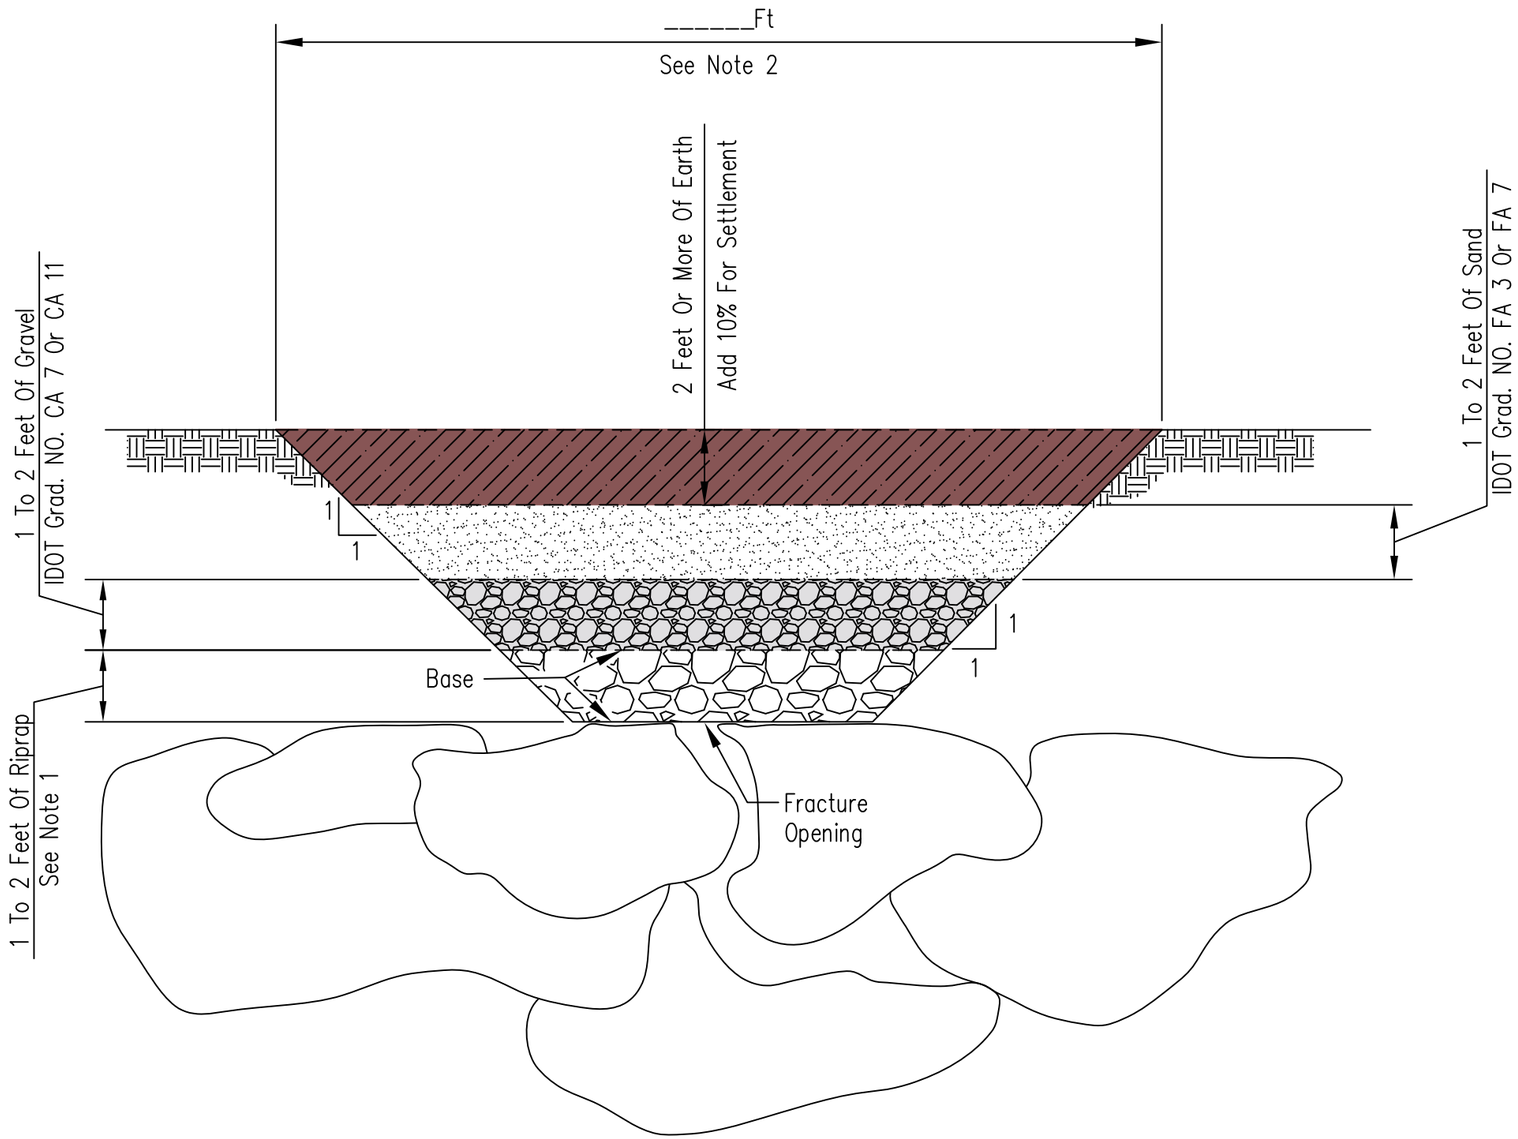

Note:

1. The riprap gradation for the base will depend on the size of the fracture opening, see table for sizing. The riprap quality designation is IDOT A or B.

Fracture Opening Size Inches	IDOT Grad. No.
Up To 5"	3
Up To 8"	4
Up To 10"	5

2. Refer to plan map for layout of the filter.

SINKHOLE TREATMENT

Designed
Drawn M. QUINONES 6/1/16
Checked
Approved

United States Department of Agriculture
Natural Resources Conservation Service

File No.
IL-ENG-209
Drawing No.
Page 1 of 1
Sheet of