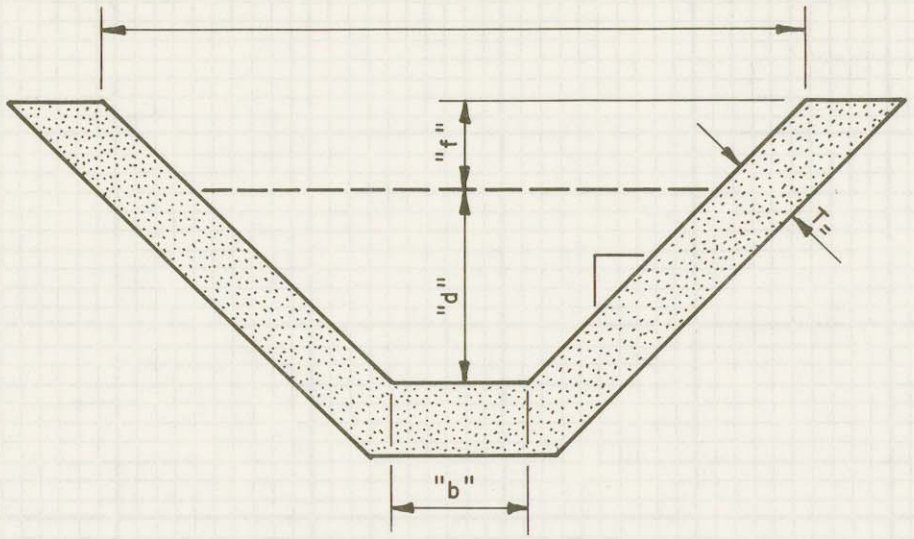

SECTION THRU CONCRETE DITCH LINING

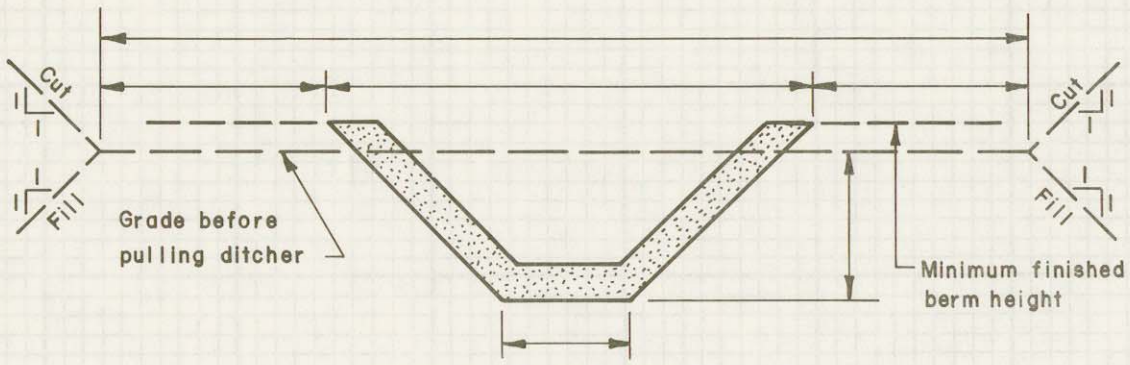

SECTION THRU DITCH PAD

TABLE ESTIMATED QUANTITIES

REACH	DITCH PAD		CONCRETE
STA.	CUT - C.Y.	FILL - C.Y.	CU. YDS.
TOTALS			

LOCATION MAP

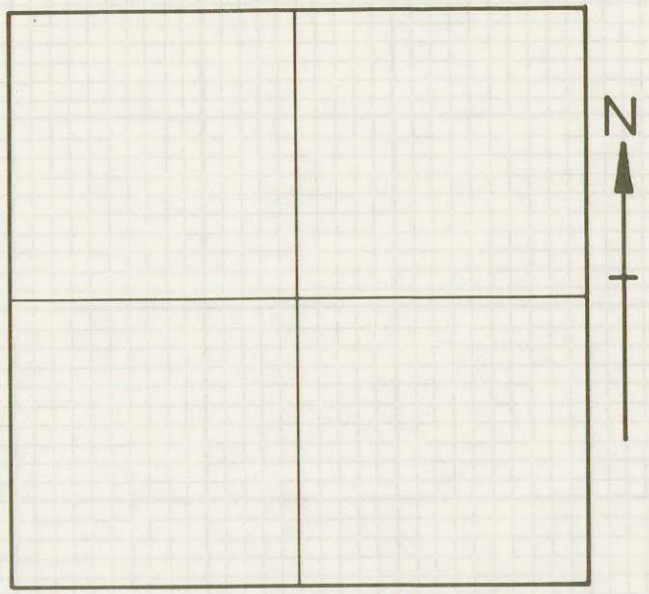

___ Sec. ___ T. ___ R. ___

CONSTRUCTION NOTES:

BENCH MARK LOCATION: _____

CONTRACTION JOINT SPACING = _____ FT.

S.D. CONSTRUCTION SPECIFICATIONS:

SPECIFICATION NOTES:

HYDRAULIC DATA

Mannings "n" =

REACH	GRADE	B. WIDTH	DEPTH	FREEBOARD	S. SLOPE	F. AREA	VELOCITY	CAPACITY-CFS	
STA.	FT./FT.	"b" - FT.	"d" - INCHES	"f" - INCHES	_ : 1	SQ. FT.	FT./SEC.	REQ'D	DESIGN

JOB PLAN NO. 11.2

CONCRETE DITCH LINING

OPERATOR _____

CONSERVATION DISTRICT _____

U. S. DEPARTMENT OF AGRICULTURE
SOIL CONSERVATION SERVICE

	Date		
Designed		Approved by	
		Title	
Comp.			
		Title	
Checked		Sheet No	Drawing No.
Layout		of	

"AS BUILT" DATA

REACH STA.	GRADE FT./FT.	B. WIDTH "b" – FEET	DEPTH "f" + "d" – IN.	S. SLOPE _ : 1

PROFILE ALONG ℄ OF DITCH PAD

SCALE: VERTICAL, 1" = _____ HORIZONTAL, 1" = _____

CONSTRUCTION CHECK: _____ DATE _____

CONSTRUCTED ACCORDING TO PLANS AND SPECIFICATIONS:

YES _____ NO _____

SIGNED _____ DATE _____