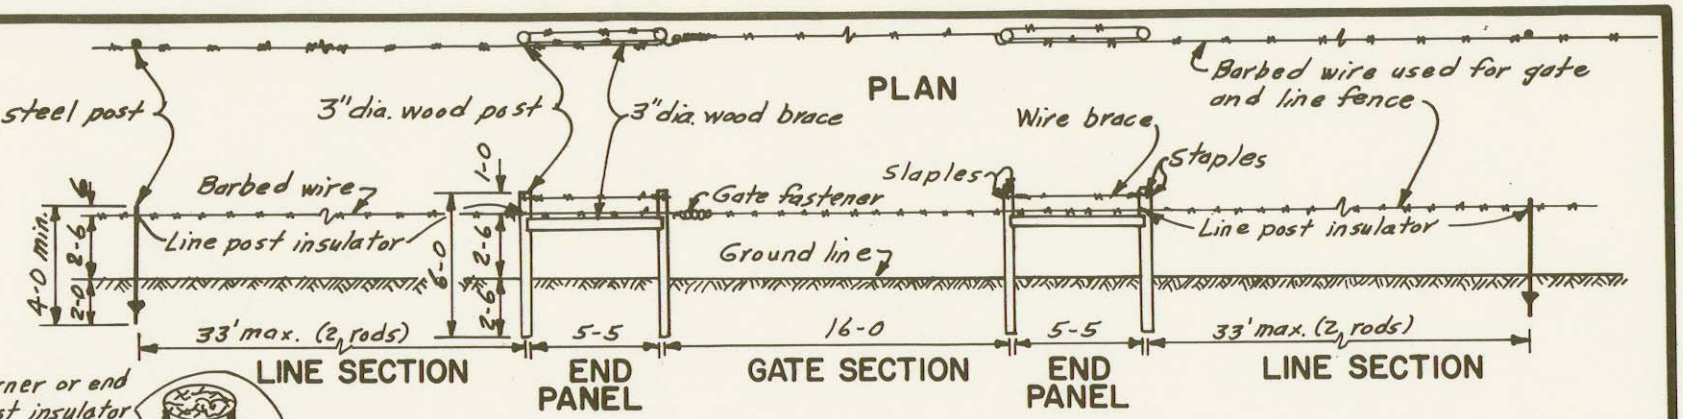

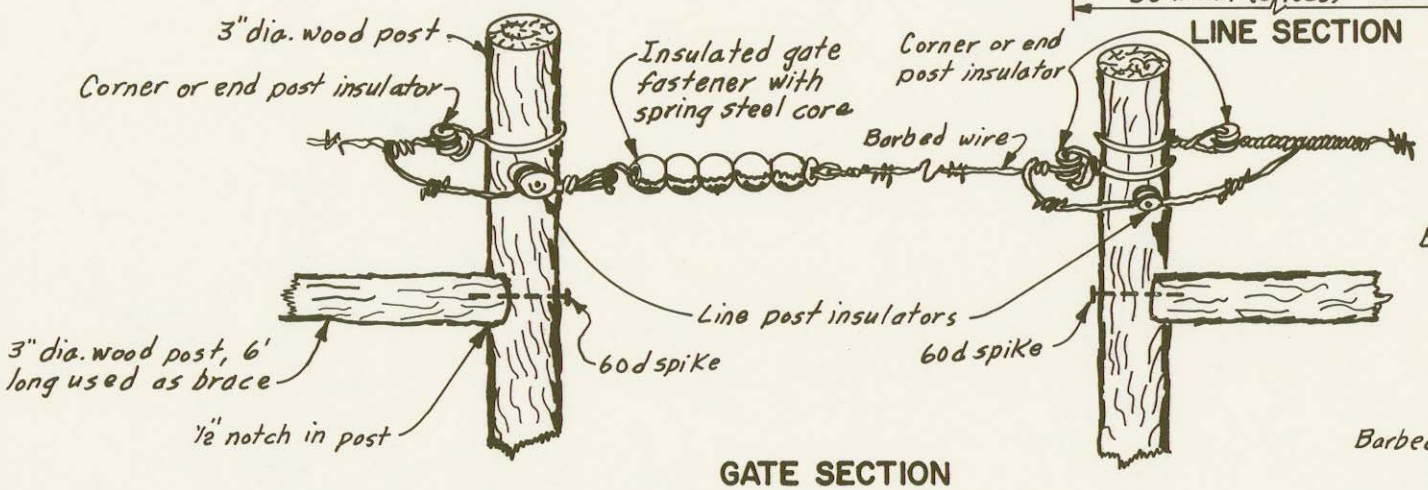

GATE SECTION

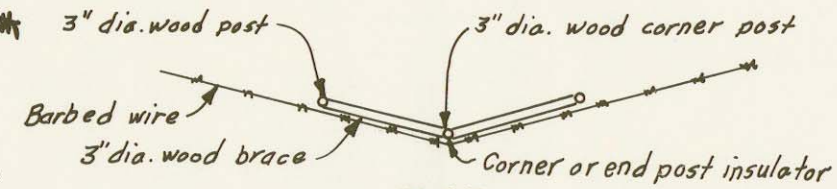

PLAN

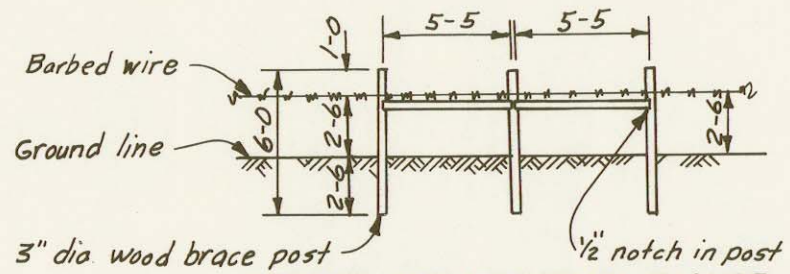

CORNER AND DIRECTION CHANGE

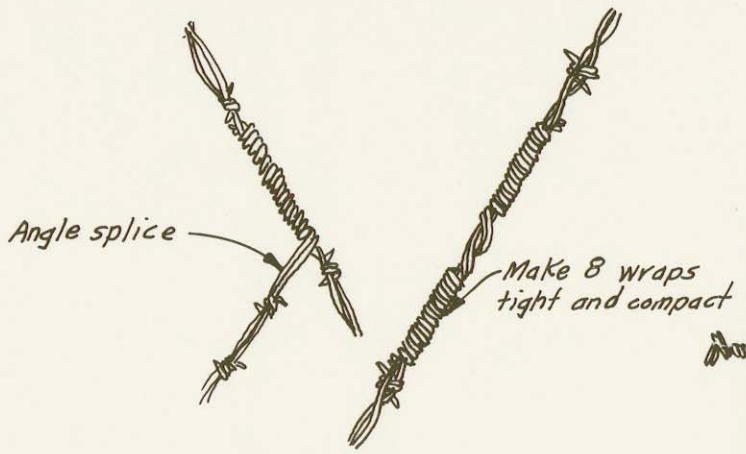

WIRE SPLICES

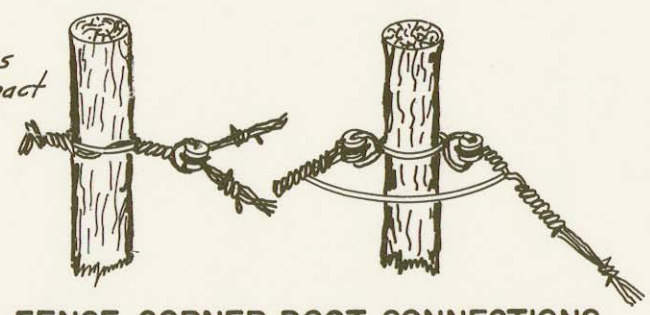

FENCE CORNER POST CONNECTIONS

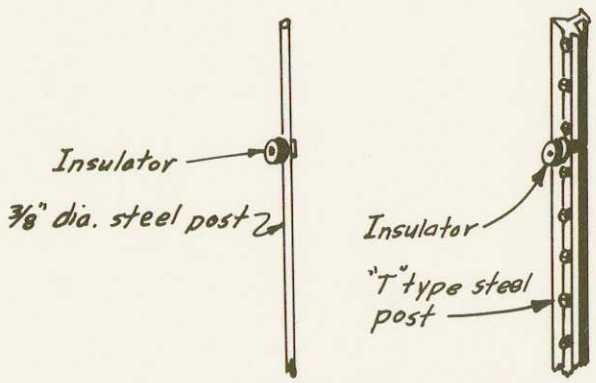

LINE POSTS

NOTES:

1. NOTCH GATE POSTS, BRACE POST AND CORNER POSTS 1/2" FOR THE 3" DIA. BY 6-0 WOOD BRACE.
2. FASTEN EACH HORIZONTAL BRACE WITH ONE 60d SPIKE.
3. BARB WIRE SHALL BE IN ACCORDANCE WITH CONSTRUCTION SPECIFICATIONS.
4. ALL WOOD POSTS SHALL BE IN ACCORDANCE WITH CONSTRUCTION SPECIFICATIONS.
5. BARB WIRE SHALL BE STAPLED AT QUARTER POINTS AT EACH POST WITH 9 GAUGE STAPLES. BRACE WIRE WHERE SHOWN SHALL BE WRAPPED AROUND AND TIED AT EACH POST.
6. LINE POST SHALL BE THE TYPE SPECIFIED IN CONSTRUCTION SPECIFICATIONS.
7. INSULATORS MAY BE ANY TYPE IF USED AS RECOMMENDED BY THE MANUFACTURER.

ELECTRIC FENCE

U. S. DEPARTMENT OF AGRICULTURE
SOIL CONSERVATION SERVICE

	Date		
Designed		Approved by	
		Title	
Drawn		Title	
Traced		Sheet No	Drawing No.
Checked		of	

JOB PLAN NO. 20.0