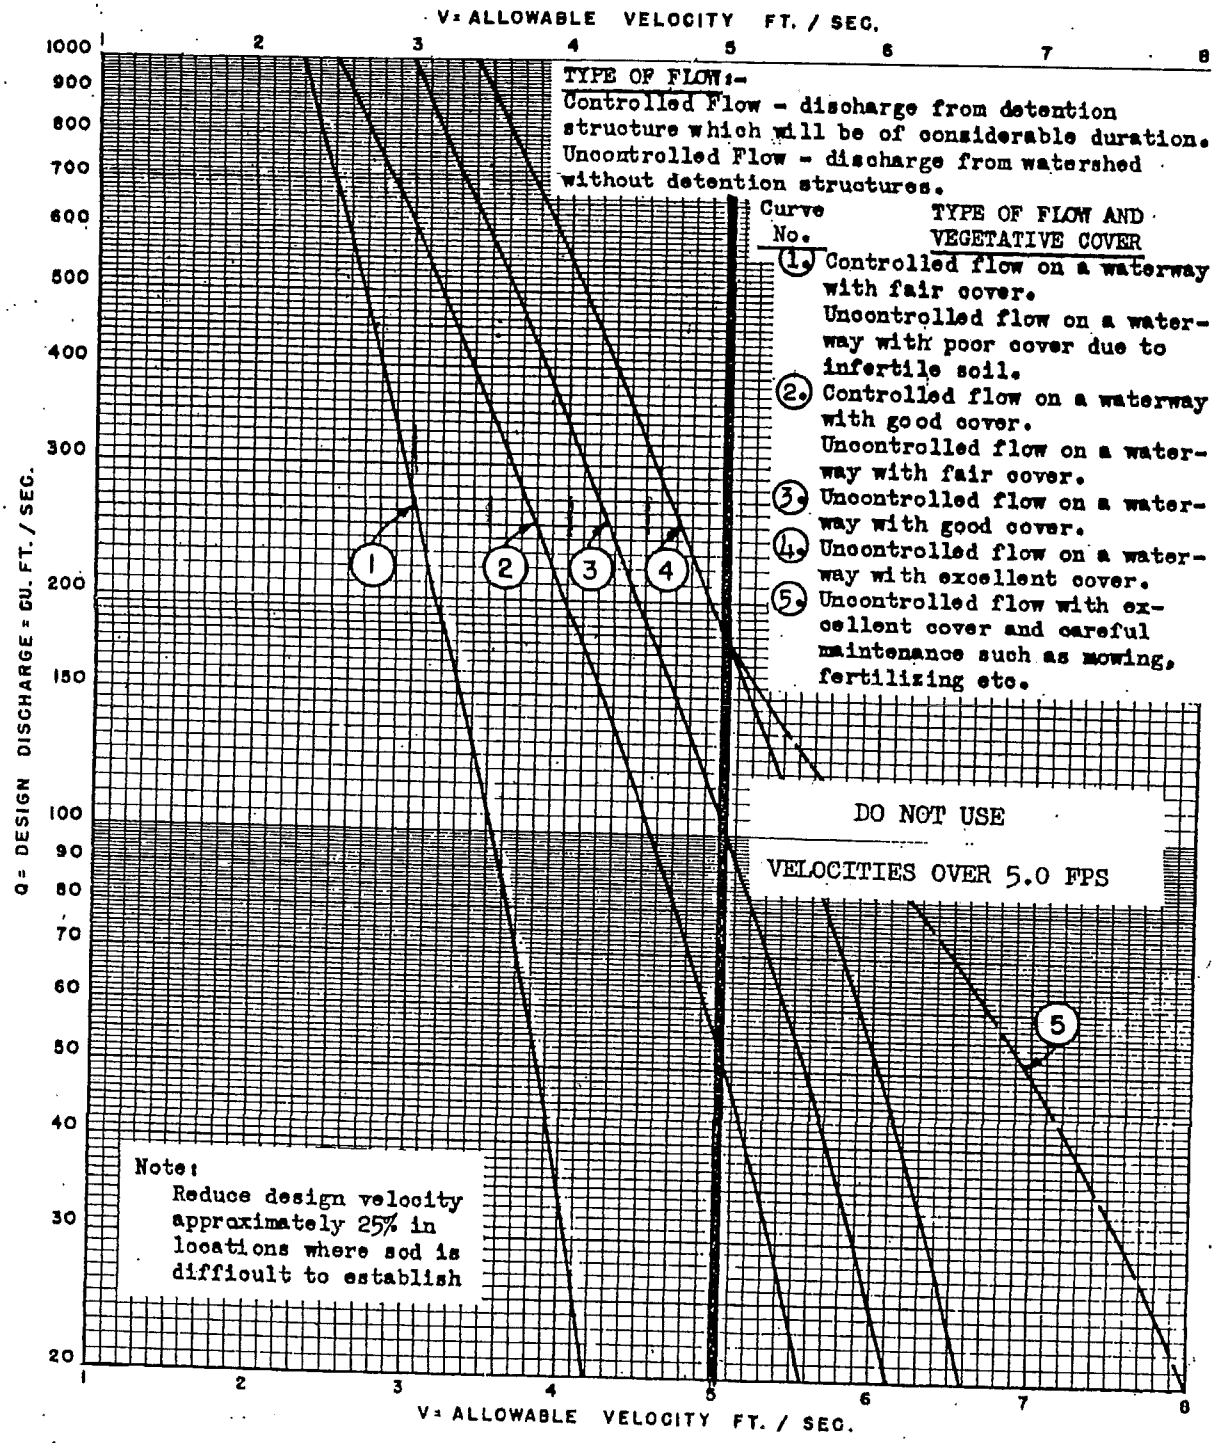

DESIGN VELOCITIES FOR VEGETATED CHANNELS

SOIL CONSERVATION SERVICE

CORNBELT AREA