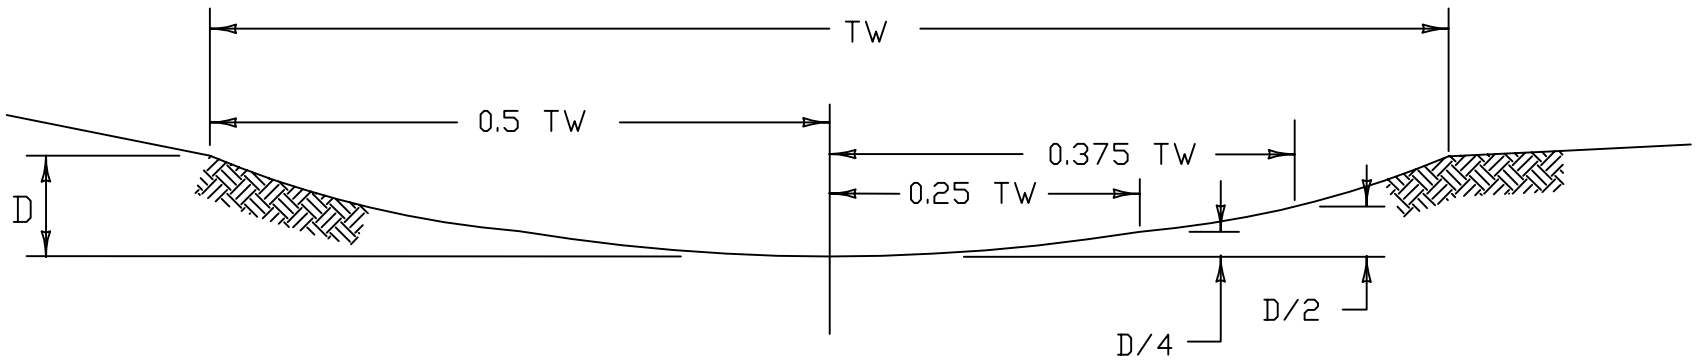

TW = TOP WIDTH
D = DEPTH

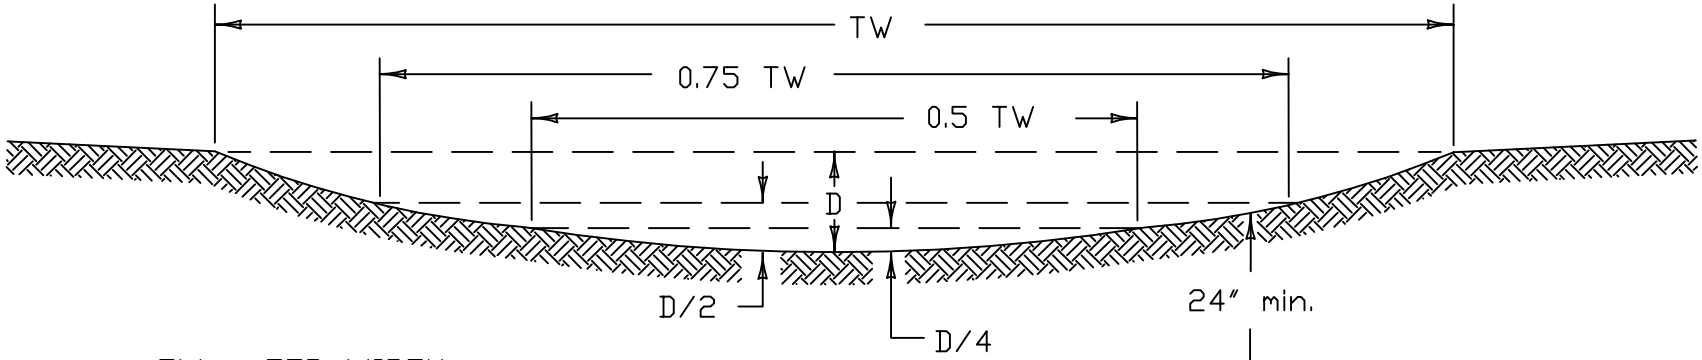

TW = TOP WIDTH
D = DEPTH

SUBSURFACE DRAIN
MIN. COVER 2 FT.
OFFSET 2/3 TW

Description: WATERWAY CROSS SECTION- PARABOLIC #2

Filename: OH400894.DWG