WASHINGTON STANDARD DRAWING	LIVESTOCK FACILITIES LET–DOWN FENCE	STANDARD DRAWING NO. LSK–0220 APPROVED BY: GBR DRAWN BY: KLY ISSUE DATE: 4/00

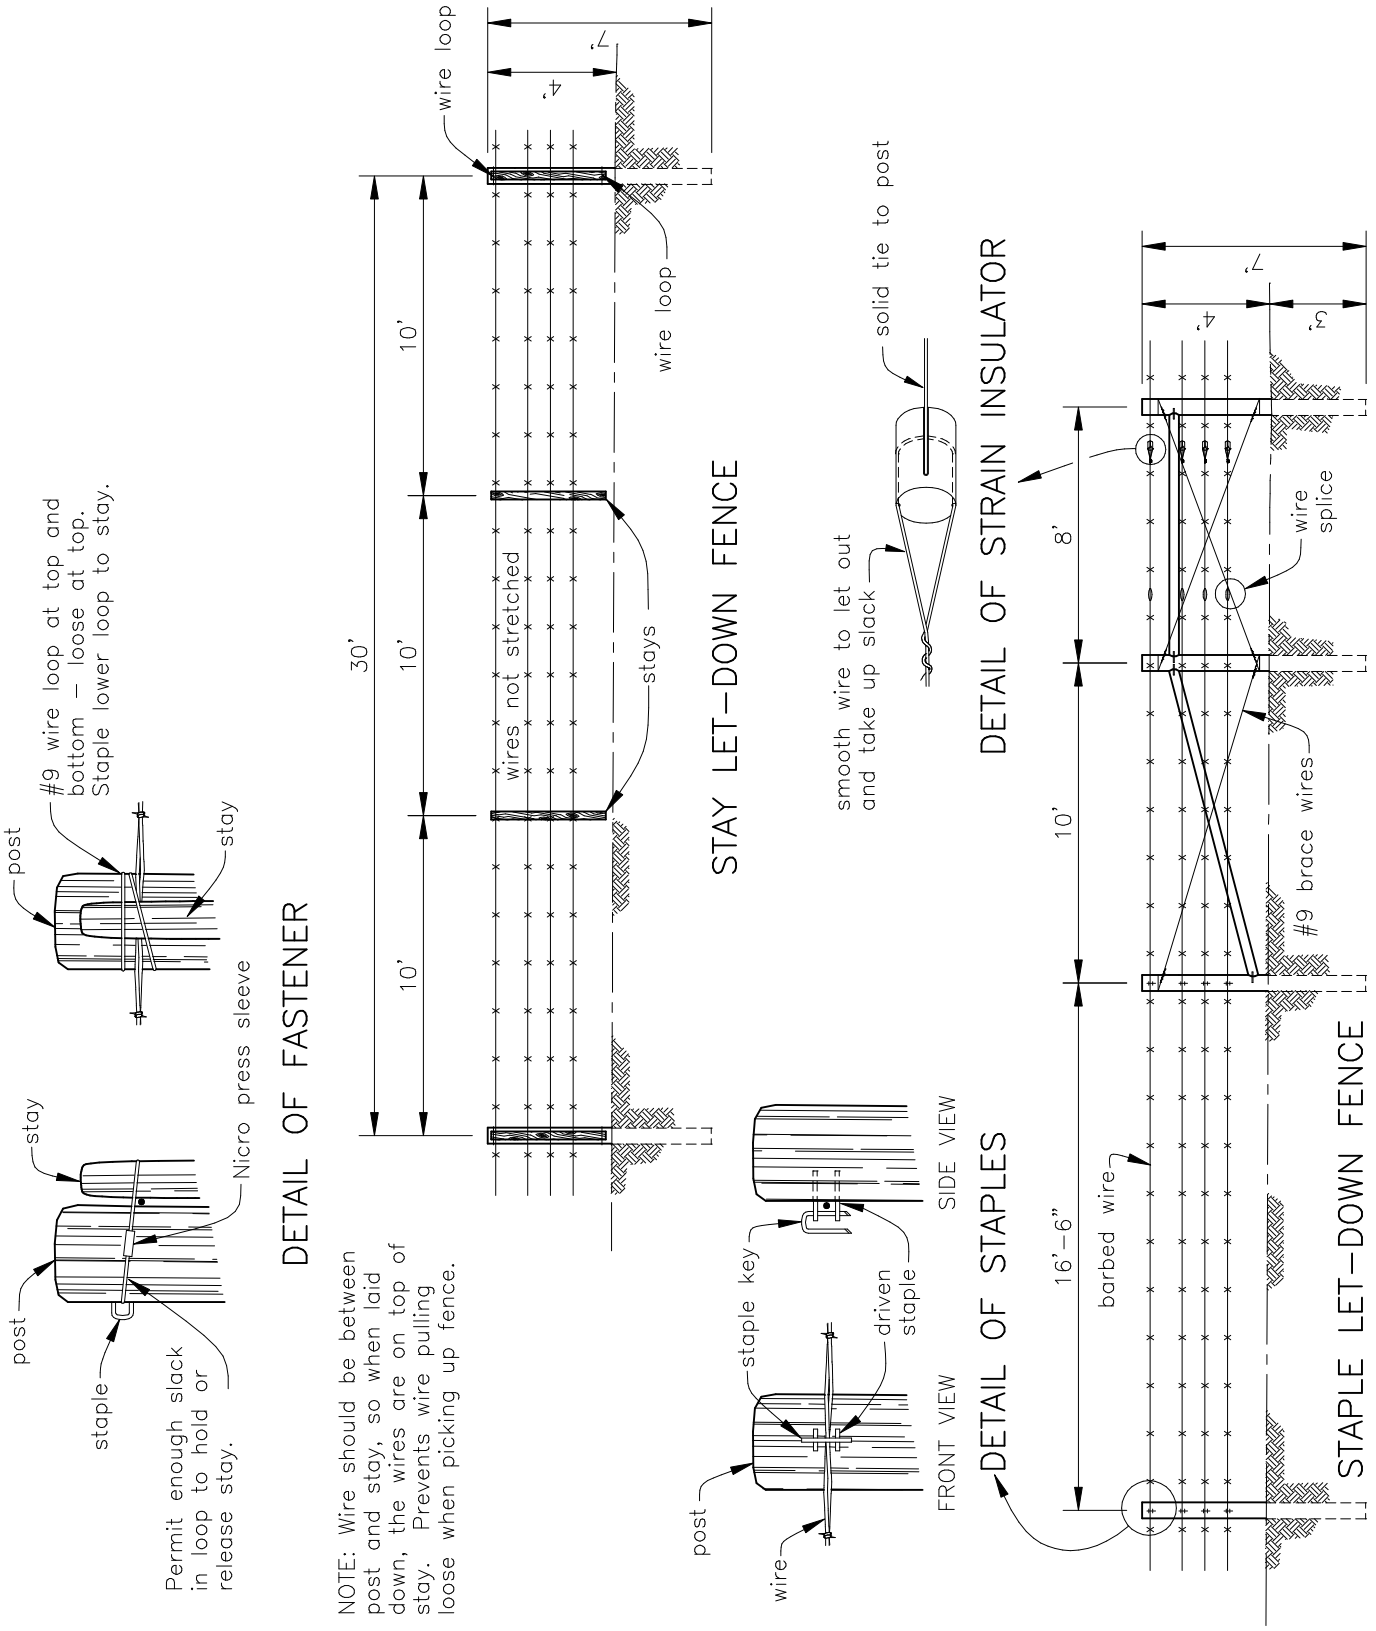

	JOB CLASS	Date
	CAD FILE NO. LSK–0220.DWG	Designed
	SHEET OF	Drawn
		Checked
U.S.D.A. NATURAL RESOURCES CONSERVATION SERVICE		Approved