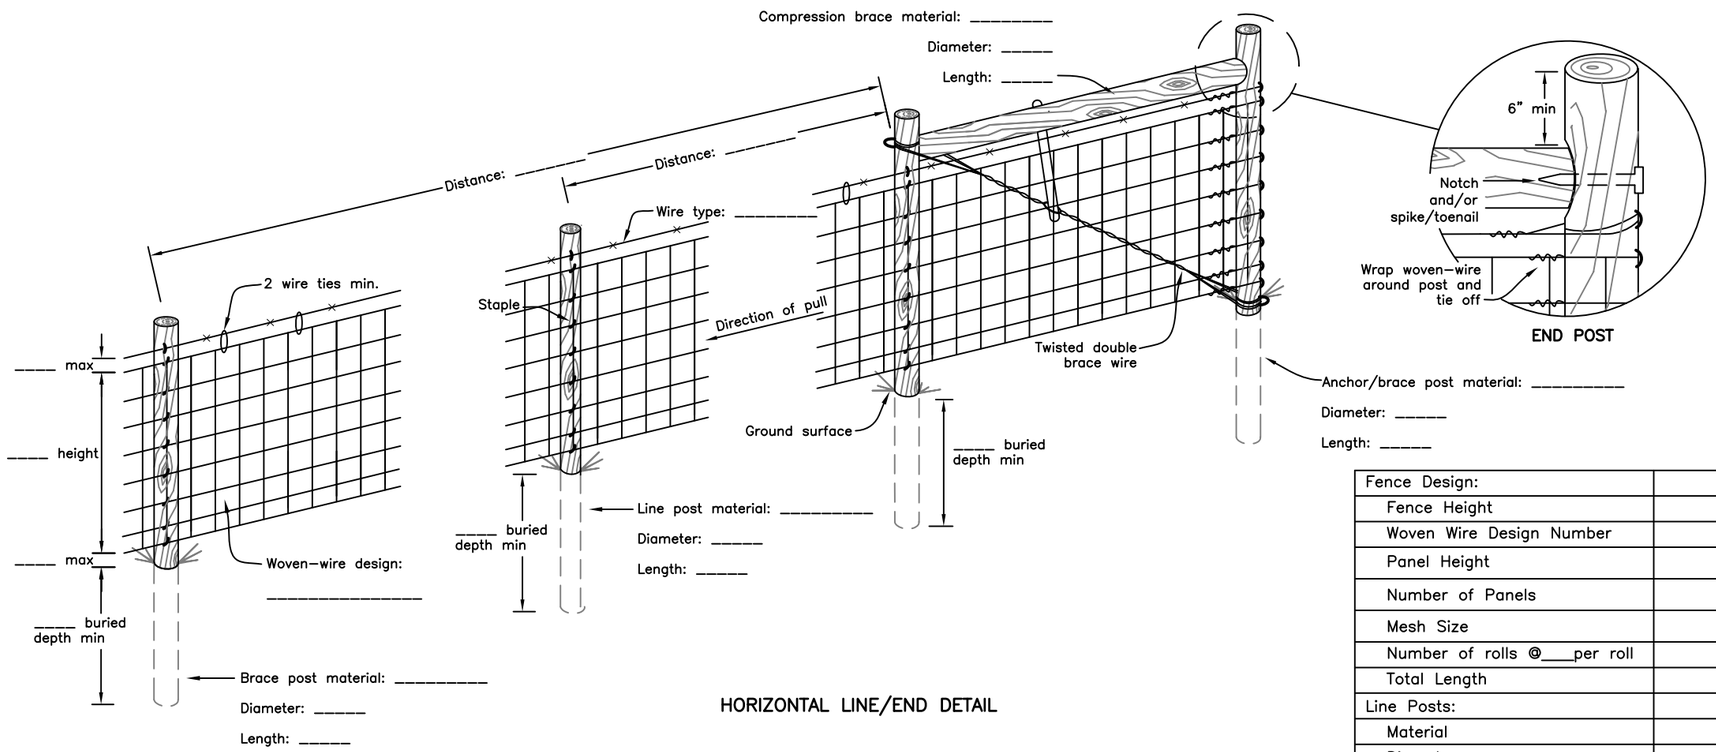

HORIZONTAL LINE/END DETAIL

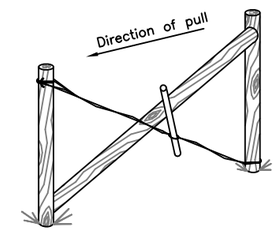

ALTERNATIVE
LINE/END DIAGONAL BRACE

Not to scale.

Standardized drawing must be adapted to specific site.

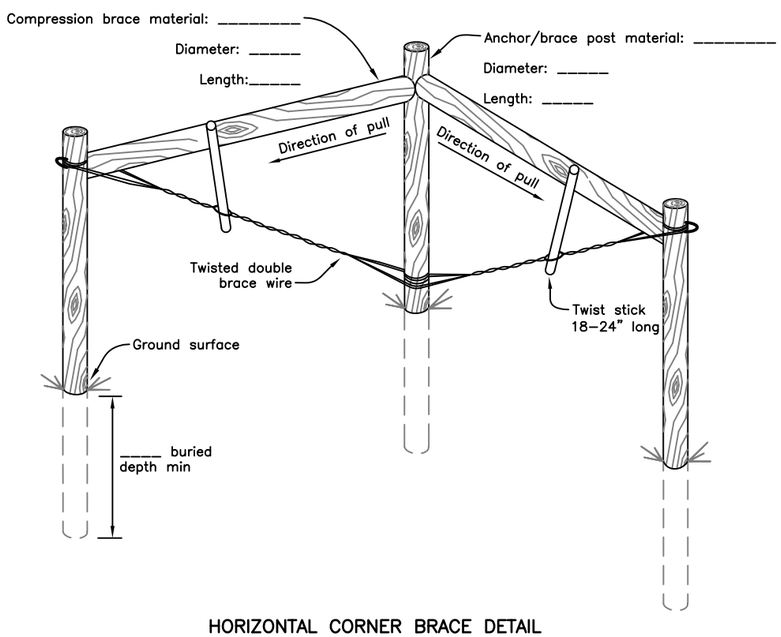

HORIZONTAL CORNER BRACE DETAIL

Corner angle 90° or less

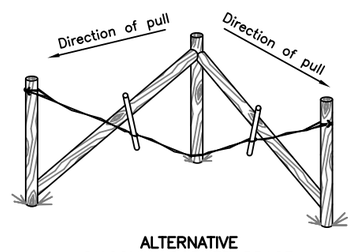

ALTERNATIVE
DIAGONAL CORNER BRACE

Corner angle 90° or less

NOTE: See attached sheet for corner braces greater than 90°.

Fence Design:	Planned	Installed
Fence Height		
Woven Wire Design Number		
Panel Height		
Number of Panels		
Mesh Size		
Number of rolls @____per roll		
Total Length		
Line Posts:		
Material		
Diameter		
Length		
Buried Depth		
Distance Between Posts		
Braces (style):		
Locations		
Material		
Brace Wire Type		
Compression Brace Length		
Compression Brace Diameter		
Anchor/brace Length		
Anchor/brace Diameter		
Anchor/brace Buried Depth		
Top Wire(s) (type):		
Gauge		
Number of rolls @____per roll		
Stays:		
Type & Material		
Size or Gauge		
Length & Spacing		

Notes:

I have reviewed and approve these plans and agree to construct in accordance with them:

_____ owner/operator date _____ Job class

CAD FILE NAME Woven wire.dwg

DRAWING NO. MT–382–35

SHEET ___ OF ___

DATE:

DESIGNED _____

DRAWN Andrew Malucelli 5/09

CHECKED _____

APPROVED _____

WOVEN WIRE FENCE DETAILS

FIELD(S): _____ CIN #: _____

OP: _____ COUNTY _____ MONTANA

NRCS
Natural Resources Conservation Service
United States Department of Agriculture

Print Drawing

Clear Drawing