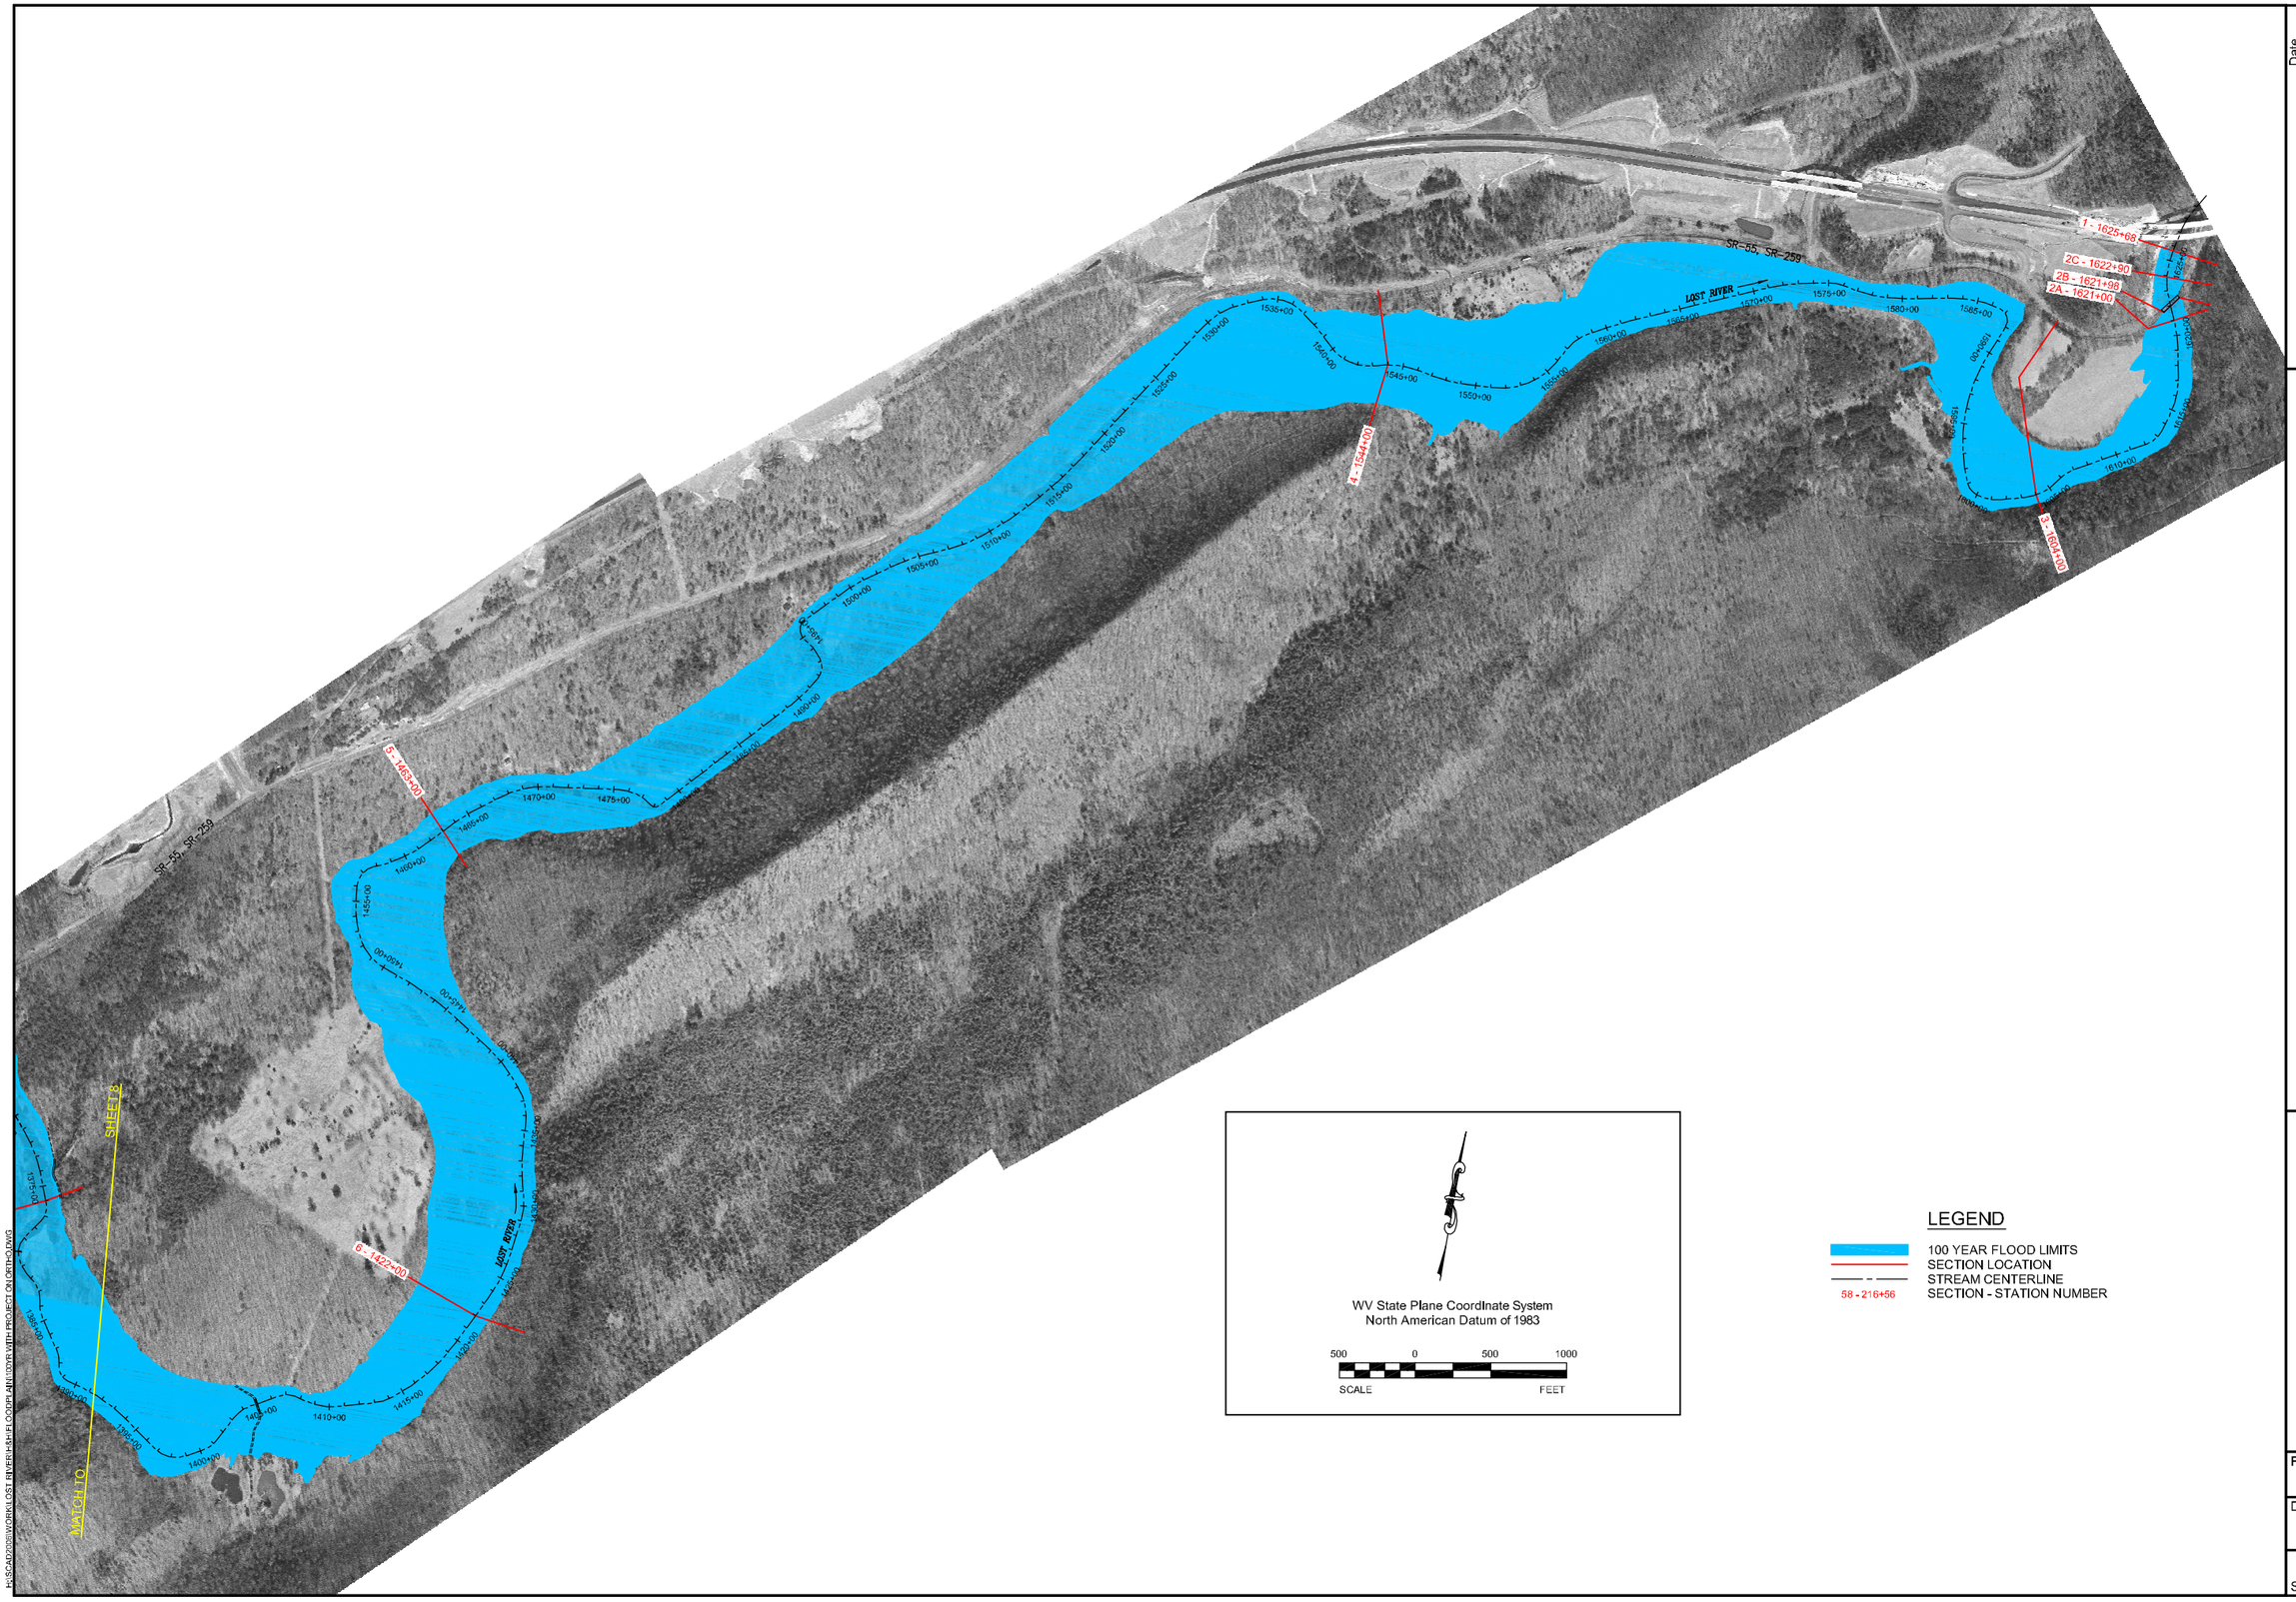

WV State Plane Coordinate System
North American Datum of 1983

500 0 500 1000
SCALE FEET

LEGEND

- 100 YEAR FLOOD LIMITS
- SECTION LOCATION
- STREAM CENTERLINE
- 58 - 216+56 SECTION - STATION NUMBER

Date
Designed T. RIDLEY 3/2006
Drawn N. KNOX 3/2006
Checked
Approved

LOST RIVER SUB-WATERSHED
OF THE POTOMAC RIVER WATERSHED
MULTIPLE PURPOSE DAM SITE 16
HARDY COUNTY, WEST VIRGINIA

WITH PROJECT 100 YEAR FLOODPLAIN

NRCS
Natural Resources Conservation Service
United States Department of Agriculture

File No.

Drawing No.

Sheet 10 of 10

H:\SCAD\2006\WORK\LOST_RIVER\H&H\FLOODPLAIN\100YR WITH PROJECT ON NORTH.DWG