29N350C

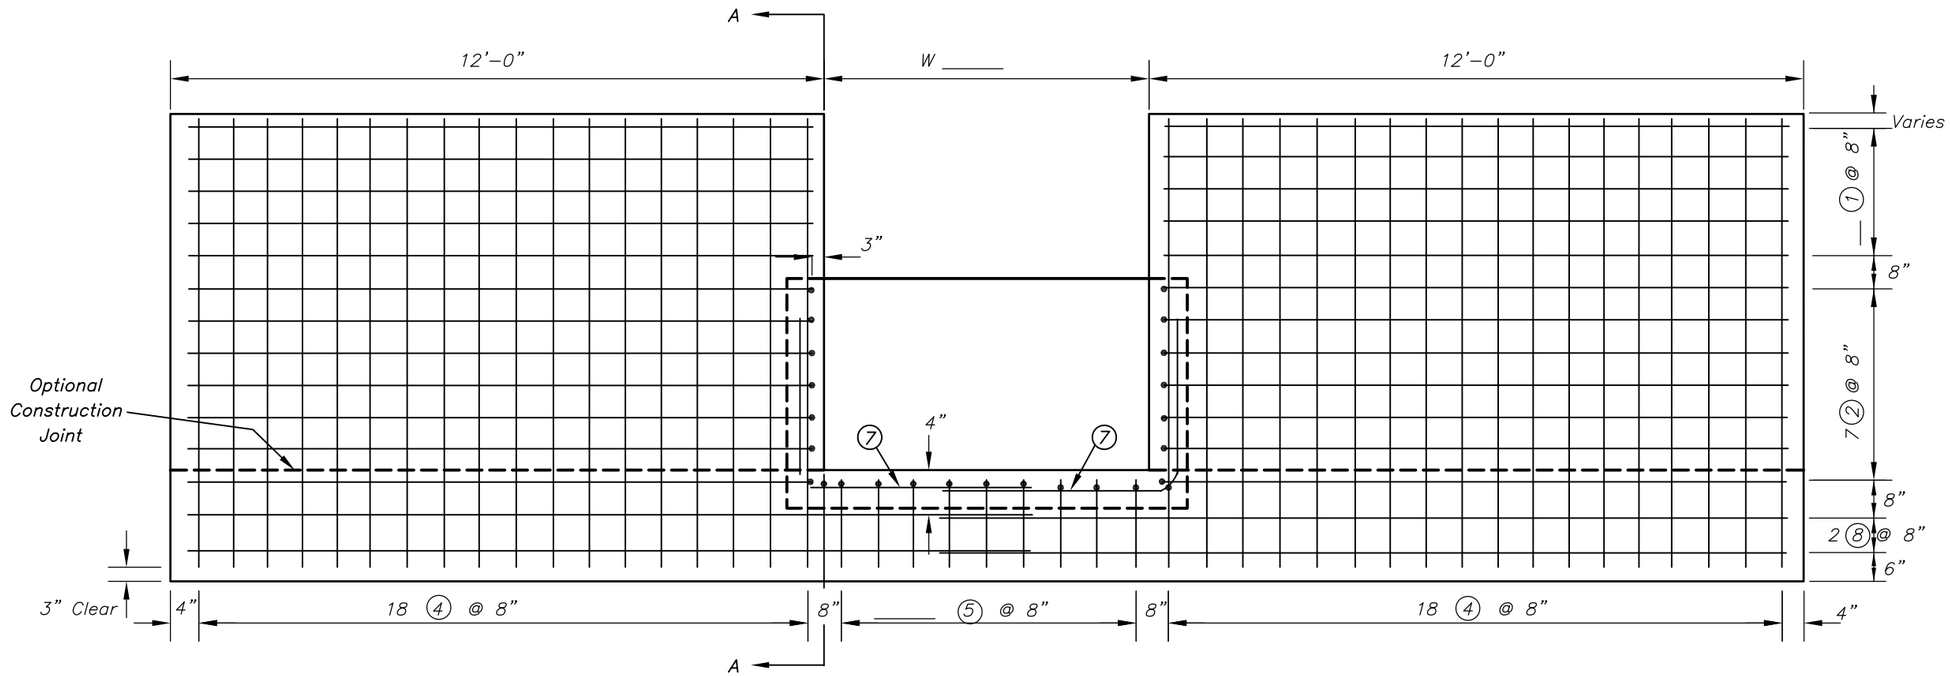

FRONT ELEVATION

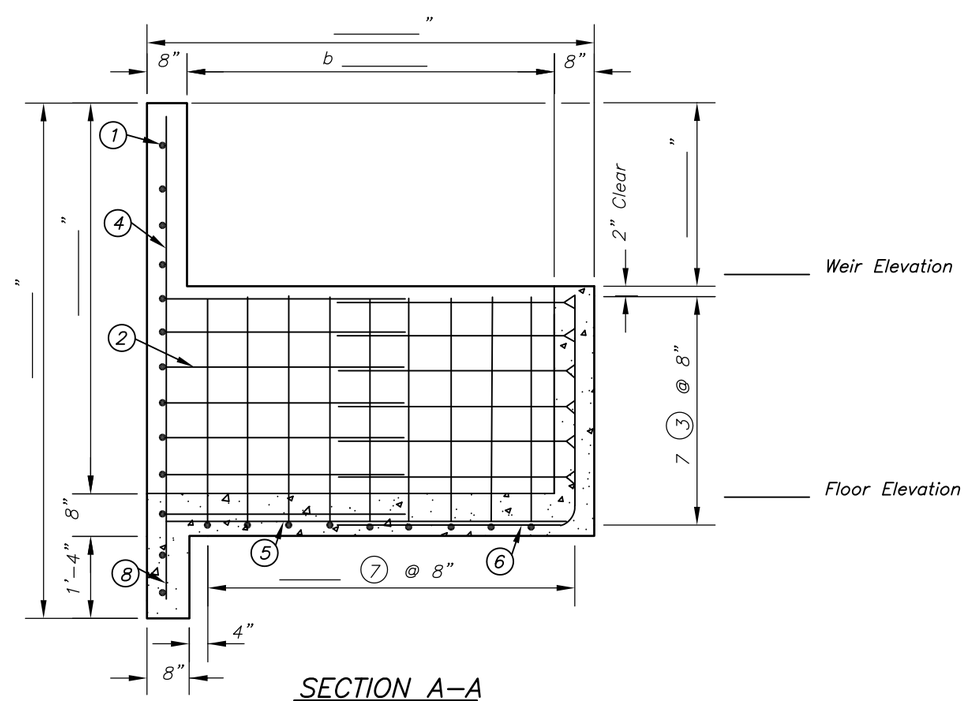

SECTION A–A

BILL OF MATERIALS		
Concrete		cy
Reinforcing Steel	lbs	lf

NOTE:
Use with drawing 29–N–350.

Not to Scale

Adapted from Ohio Standard
Drawing OH–N–303

Revised 10/97

Sheet 4 of 4

DRAFT

NOT FOR CONSTRUCTION

Landowner:

Date

Designed

Drawn

Checked

Approved

REINFORCED CONCRETE DROPBOX SPILLWAY
4 FOOT OVERFALL

United States Department of Agriculture
NRCS
Natural Resources Conservation Service

File Name

Drawing Name
29–N–350C

Sheet of

Toggle Draft Off