29N350D

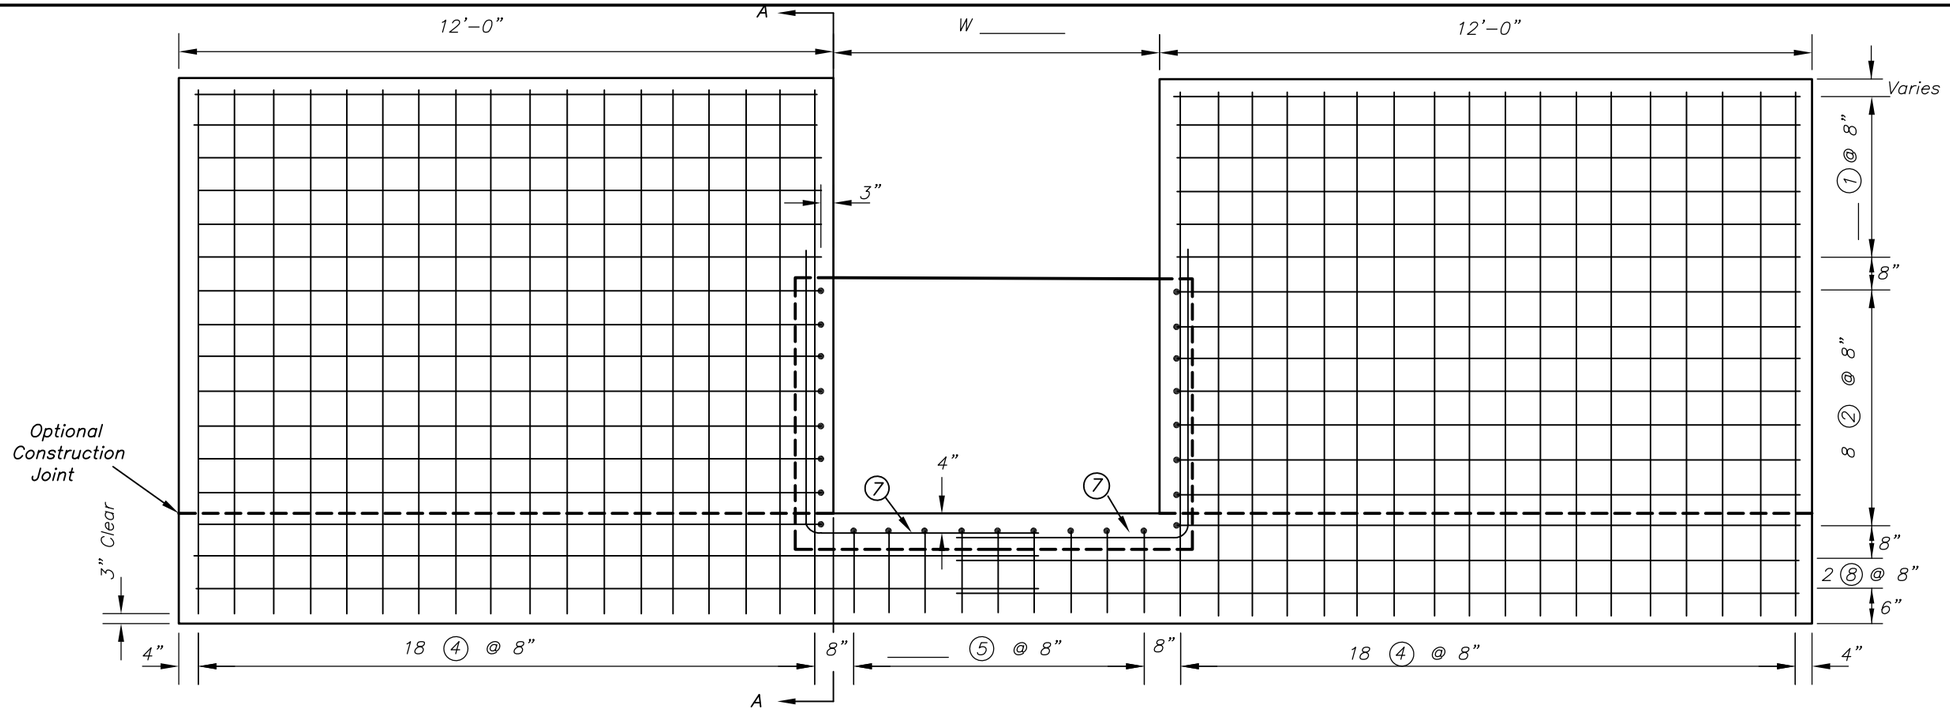

FRONT ELEVATION

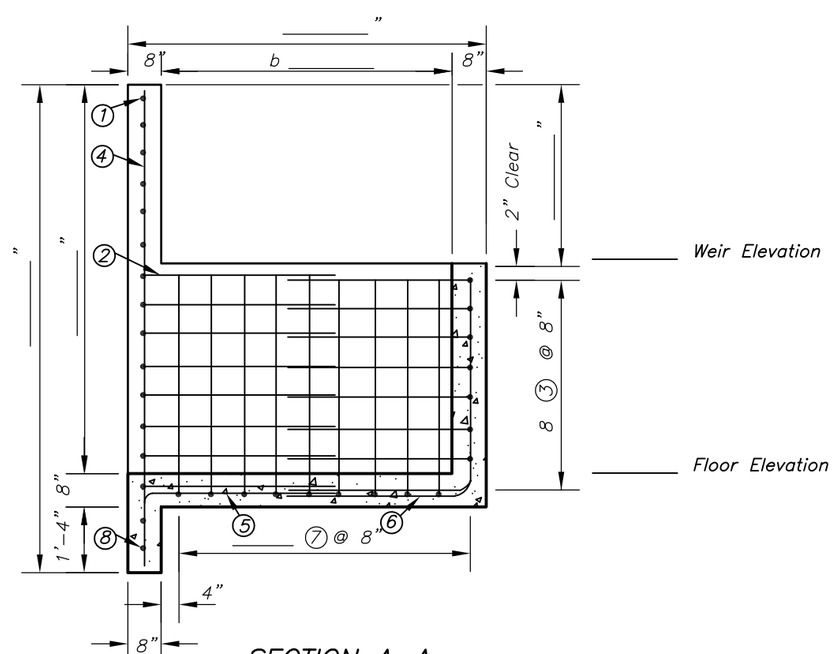

SECTION A–A

BILL OF MATERIALS		
Concrete		cy
Reinforcing Steel	lbs	lf

NOTE:
Use with drawing 29–N–350.

Not to Scale

DRAFT

NOT FOR CONSTRUCTION

Landowner:

REINFORCED CONCRETE DROPBOX SPILLWAY
4.5 FOOT OVERFALL

Date

Designed

Drawn

Checked

Approved

United States Department of Agriculture
NRCS
Natural Resources Conservation Service

File Name

Drawing Name
29–N–350D

Sheet of

Revised 10/97

Sheet 4 of 4

Adapted from Ohio Standard Drawing OH–N–304

Toggle Draft Off