29N350E

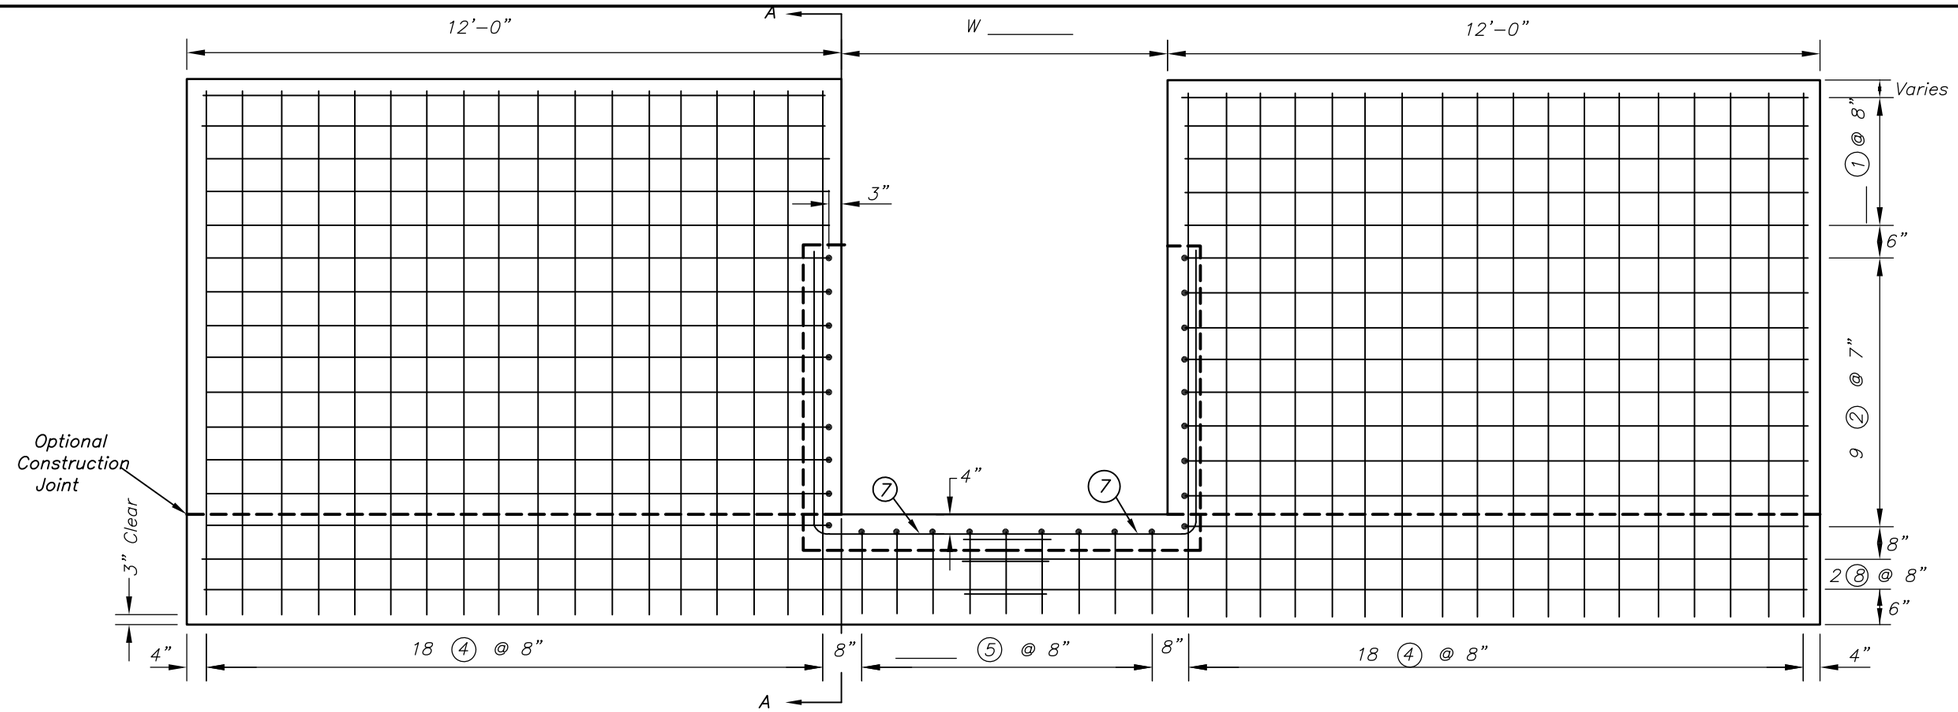

FRONT ELEVATION

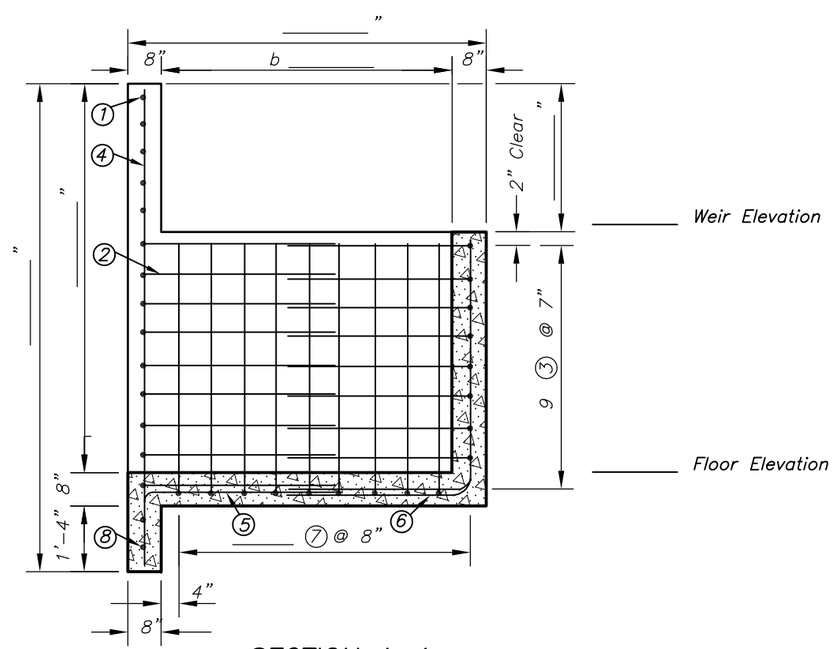

SECTION A–A

BILL OF MATERIALS		
Concrete		cy
Reinforcing Steel	lbs	lf

NOTE:
Use with drawing 29–N–350.

Not to Scale

DRAFT

NOT FOR CONSTRUCTION

Adapted from Ohio Standard Drawing OH–N–305

Revised 8/97

Sheet 4 of 4

Landowner:

Date

Designed

Drawn

Checked

Approved

REINFORCED CONCRETE DROPBOX SPILLWAY
5 FOOT OVERFALL

United States Department of Agriculture
NRCS Natural Resources Conservation Service

File Name

Drawing Name
29–N–350E

Sheet of

Toggle Draft Off