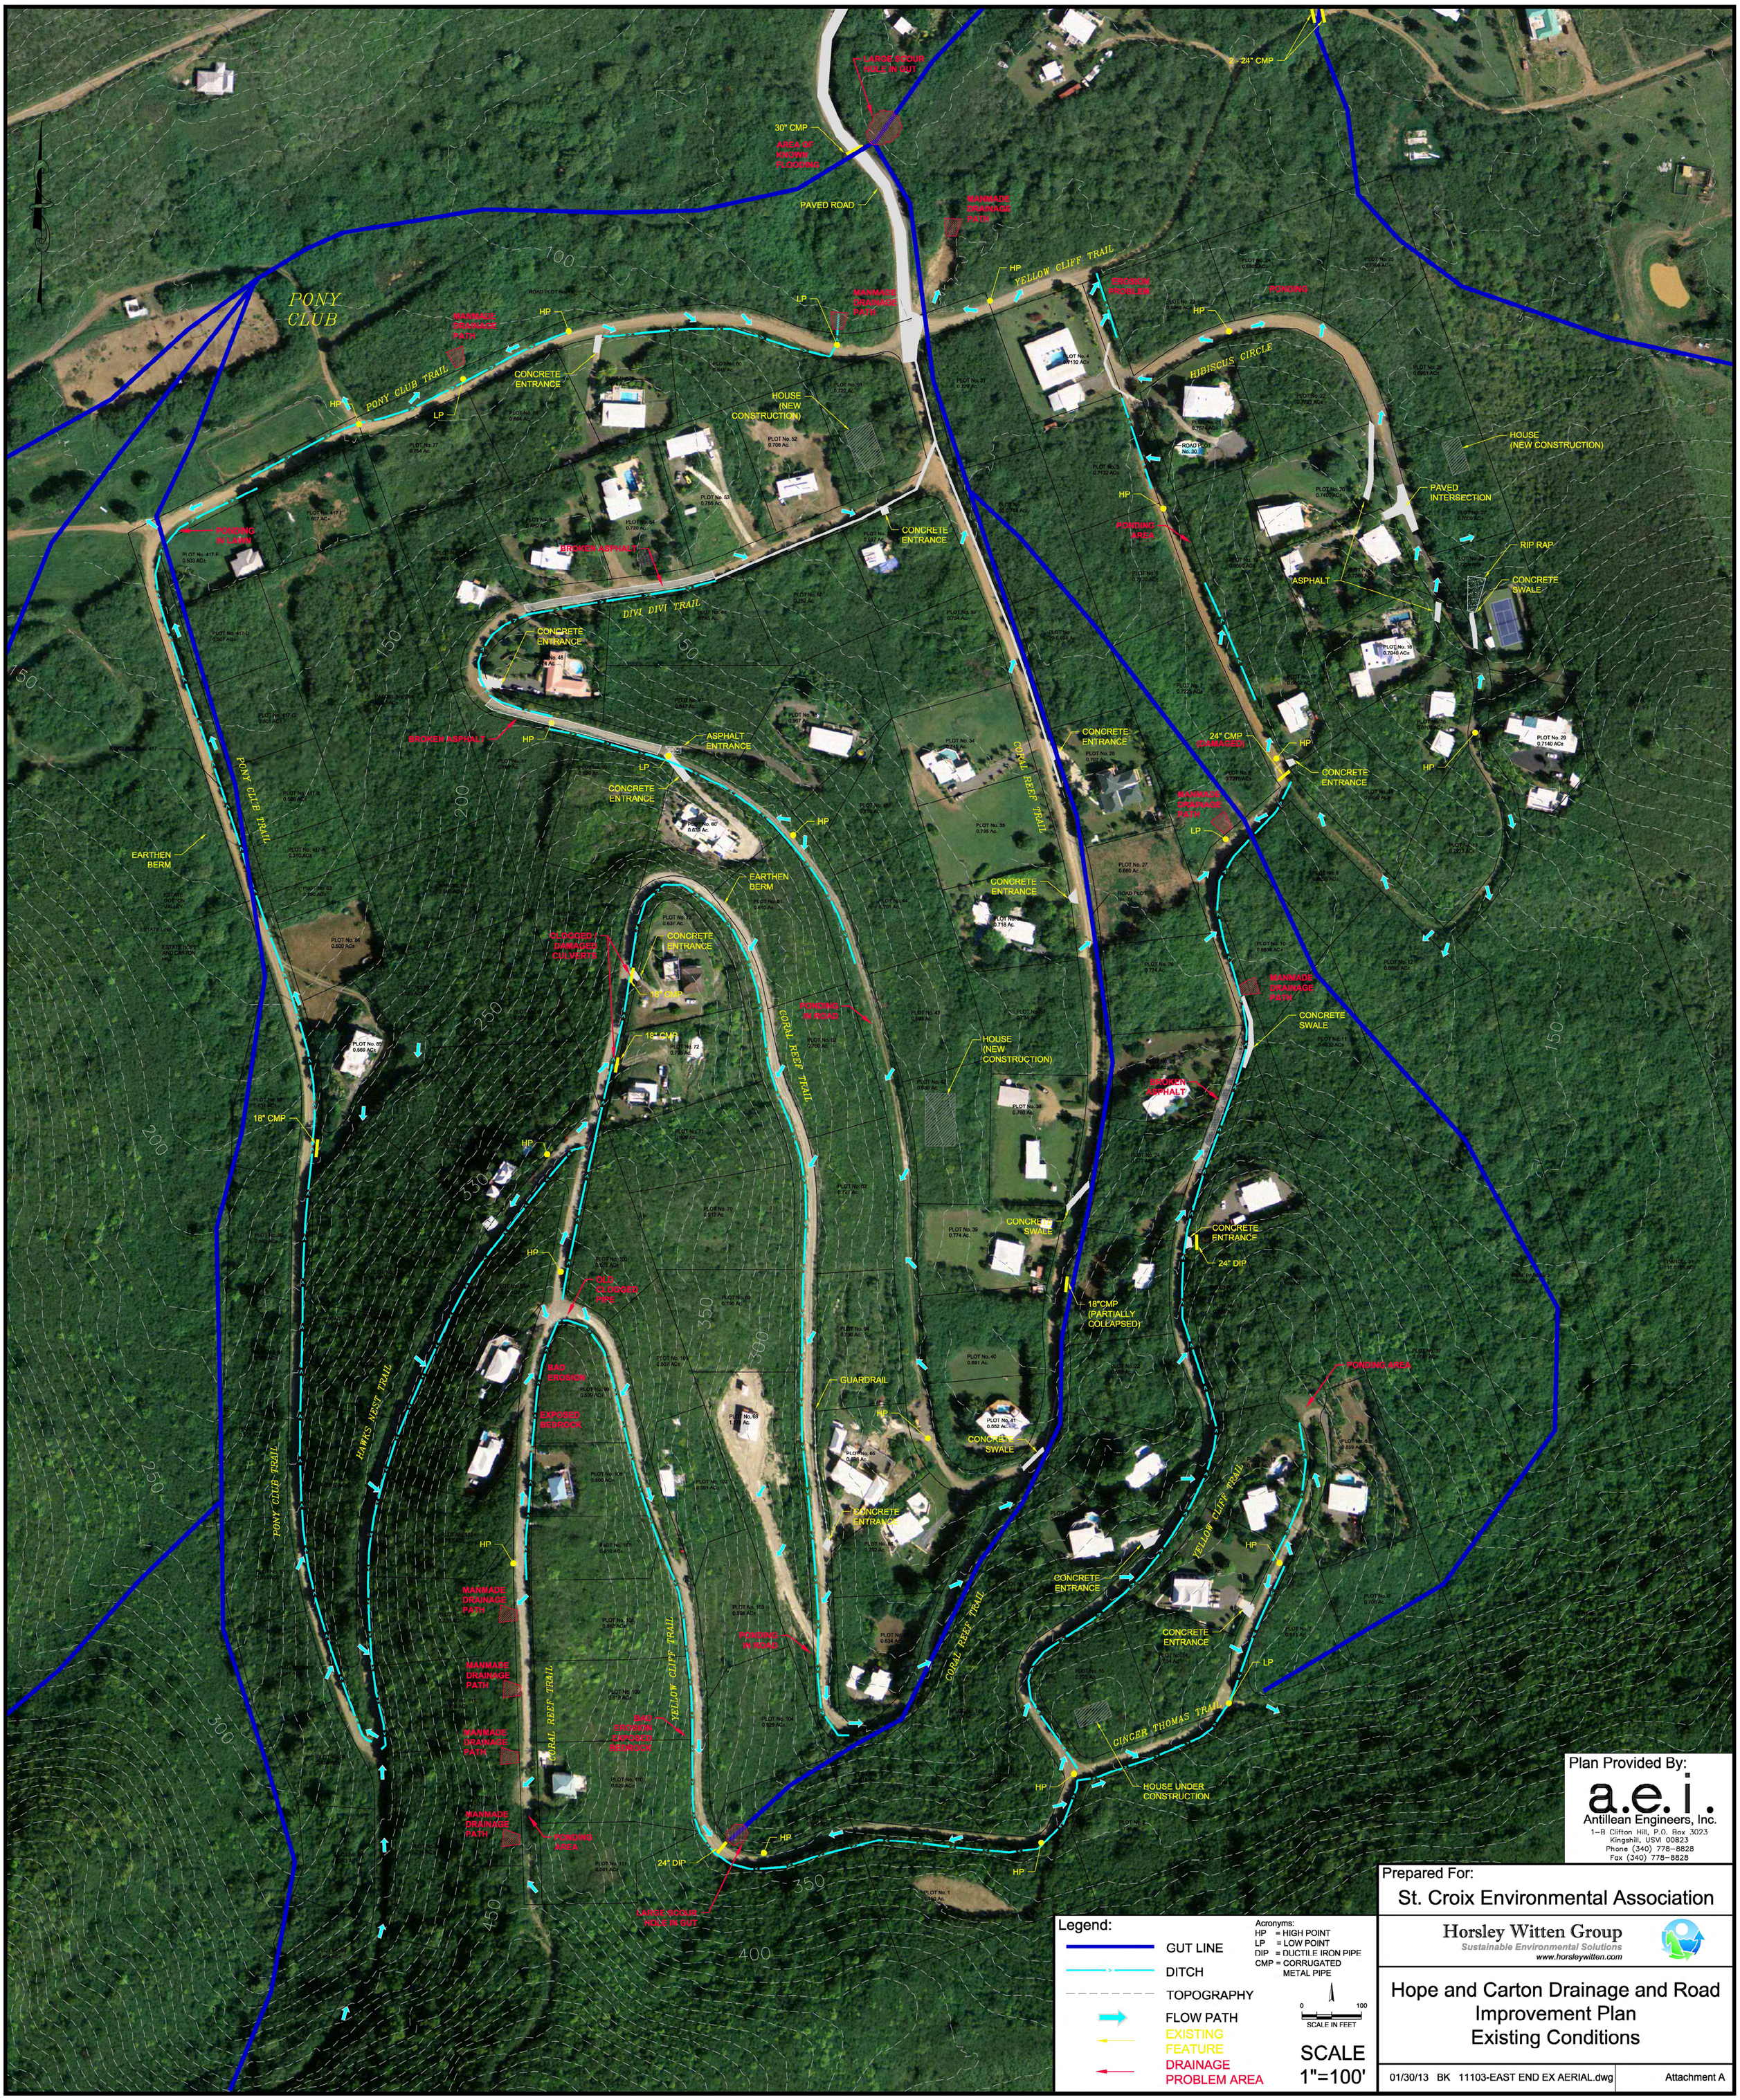

Legend:

- GUT LINE
- DITCH
- TOPOGRAPHY
- FLOW PATH
- EXISTING FEATURE
- DRAINAGE PROBLEM AREA

Acronyms:
HP = HIGH POINT
LP = LOW POINT
DIP = DUCTILE IRON PIPE
CMP = CORRUGATED METAL PIPE

0 100
SCALE IN FEET

SCALE 1"=100'

Plan Provided By:

a.e.i.
Antillean Engineers, Inc.
1-B Clifton Hill, P.O. Box 3023
Kingshill, USVI 00823
Phone (340) 778-8828
Fax (340) 778-8828

Prepared For:

St. Croix Environmental Association

Horsley Witten Group
Sustainable Environmental Solutions
www.horsleywitten.com

Hope and Carton Drainage and Road Improvement Plan Existing Conditions

01/30/13 BK 11103-EAST END EX AERIAL.dwg

Attachment A