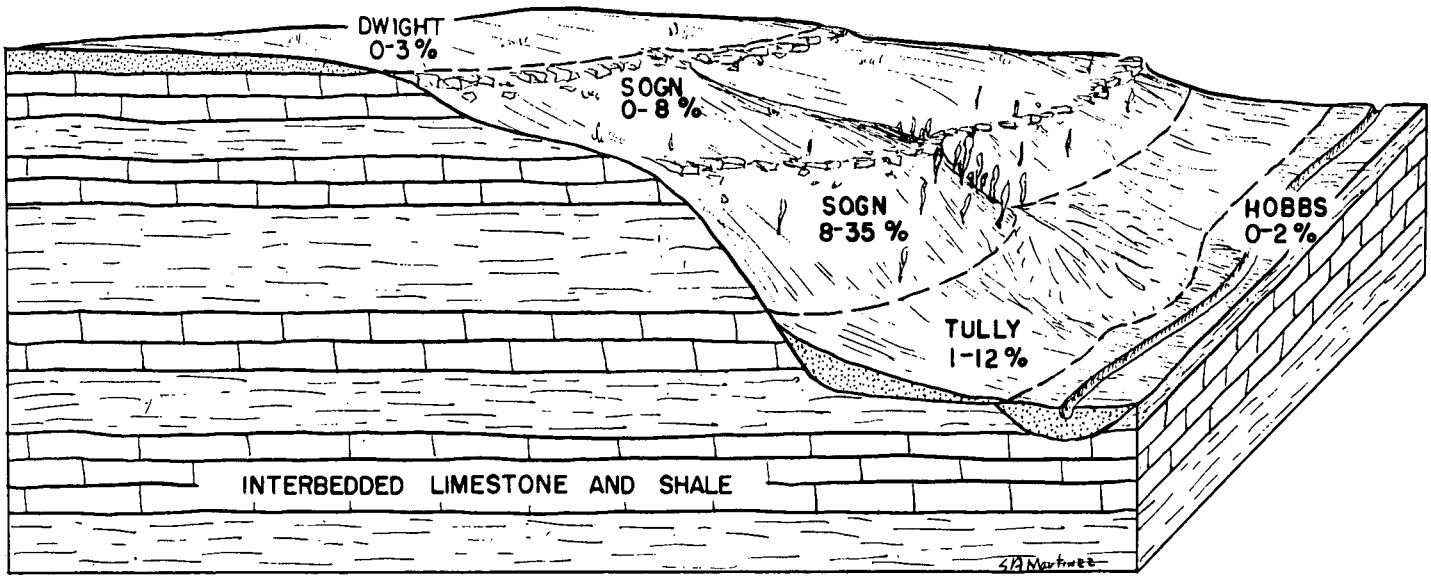
DWIGHT
0-3%
SOGN
0-8%
SOGN
8-35%
HOBBS
0-2%
TULLY
1-12%
INTERBEDDED LIMESTONE AND SHALE

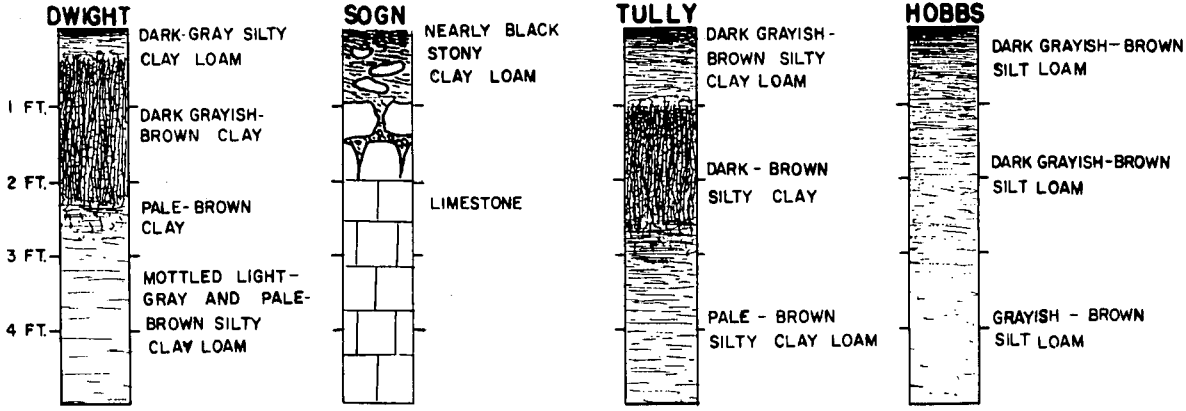
DWIGHT
DARK-GRAY SILTY CLAY LOAM
1 FT.
DARK GRAYISH-BROWN CLAY
2 FT.
PALE-BROWN CLAY
3 FT.
MOTTLED LIGHT-GRAY AND PALE-BROWN SILTY CLAY LOAM
4 FT.
SOGN
NEARLY BLACK STONY CLAY LOAM
LIMESTONE
TULLY
DARK GRAYISH-BROWN SILTY CLAY LOAM
DARK-BROWN SILTY CLAY
PALE-BROWN SILTY CLAY LOAM
HOBBS
DARK GRAYISH-BROWN SILT LOAM
DARK GRAYISH-BROWN SILT LOAM
GRAYISH-BROWN SILT LOAM